Walnut House, Cholderton

This drawing is copyright and is not to be reproduced. The contractor will be held responsible for the accuracy of works involving the setting out and checking of all dimensions on the drawing and on site. Dimensions must not be scaled from this drawing.



East Elevation 1:100

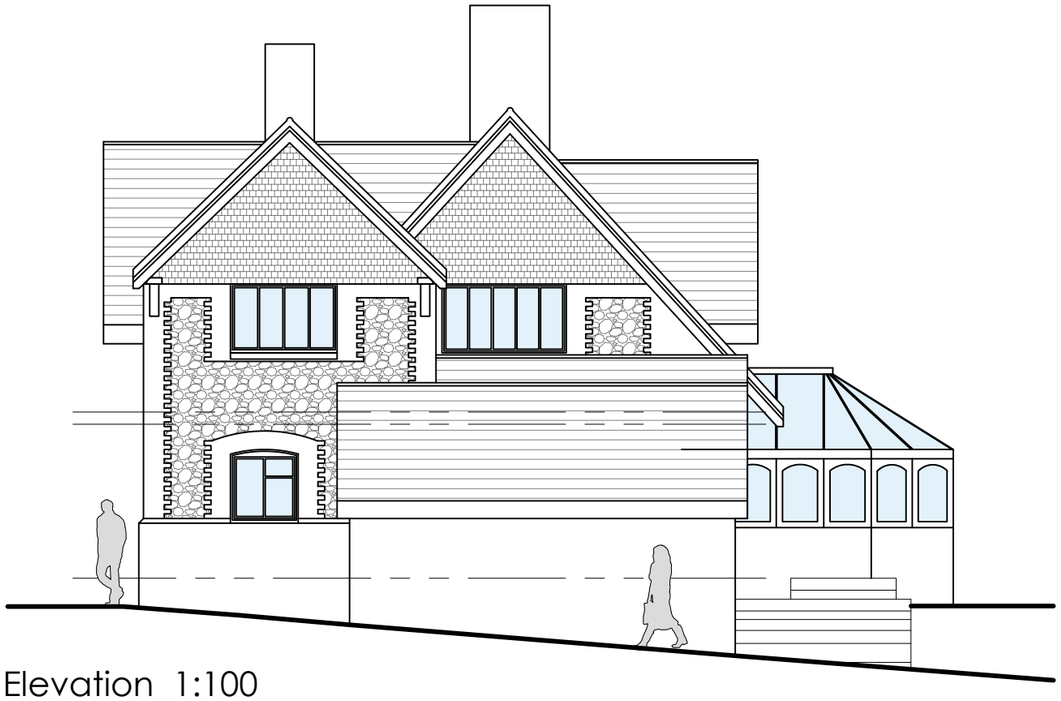

West Elevation 1:100

barclay phillips architects
a: The Studio, 5 Oakridge Office Park, Southampton Road, Whaddon, Salisbury, SP5 3HT
e: enquiries@barclay-phillips.co.uk
t: +44 (0) 1722 711177
www.barclay-phillips.co.uk

PROJECT:
Proposed extensions at: Walnut House, Cholderton, Salisbury, SP4 0DH

CLIENT:
Mr & Mrs Thompson

DRAWING TITLE:
Existing Elevations

1:100 0 1 2 3 4 5

SCALE: 1:100@A3

DATE: Jan 2022

DRAWING No. P22-005 02-91-004

DRAWN BY: MB

CHECKED BY: NP