



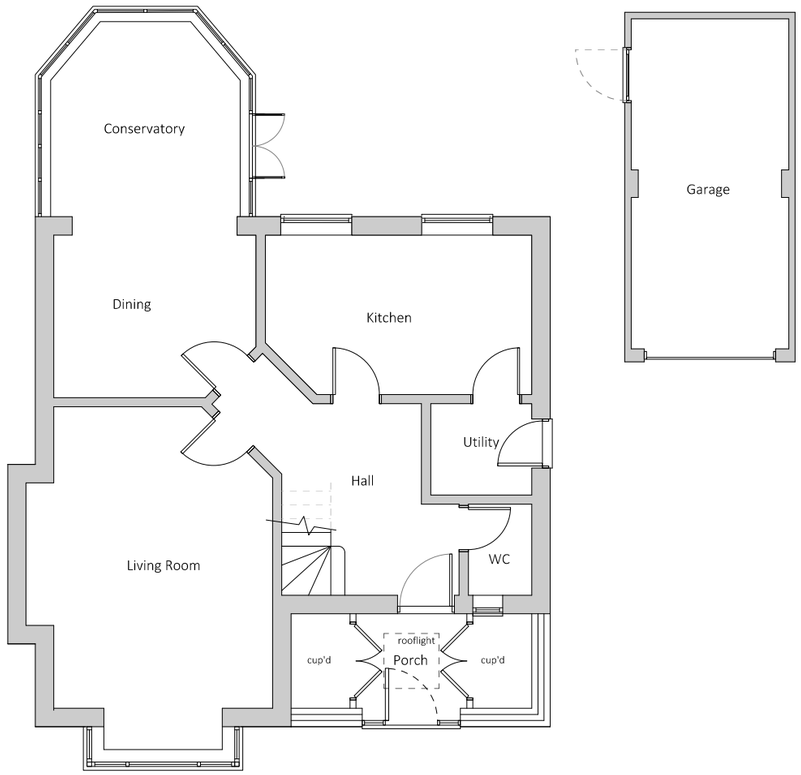

Ground Floor

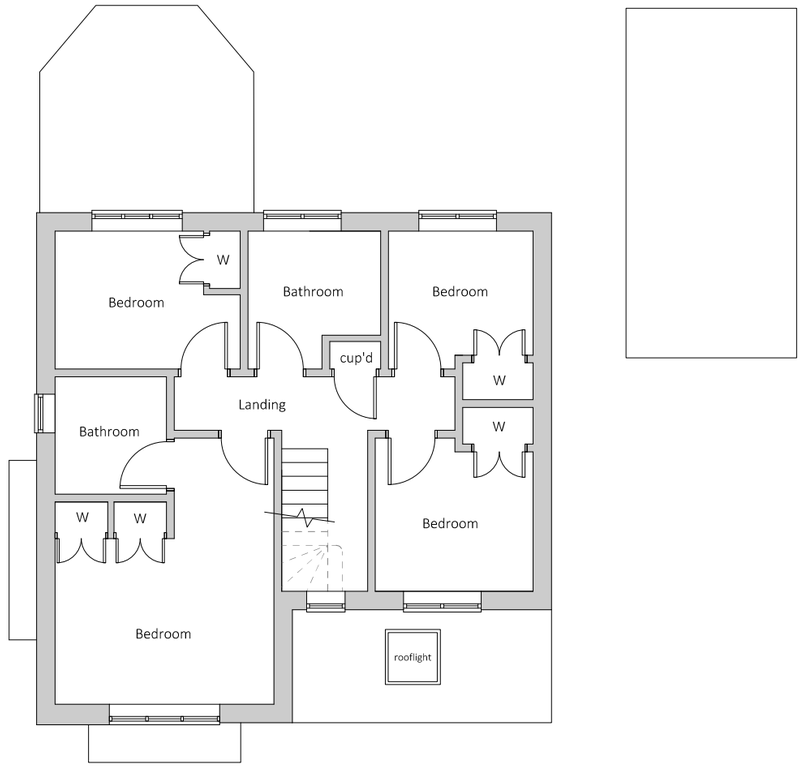

First Floor

Floor Plans
Proposed
Scale 1:100 @ A3
Drg no: 05
Date: 20.06.2023

Proposed Porch
26 Exeter Close
Chippenham
SN14 0YG