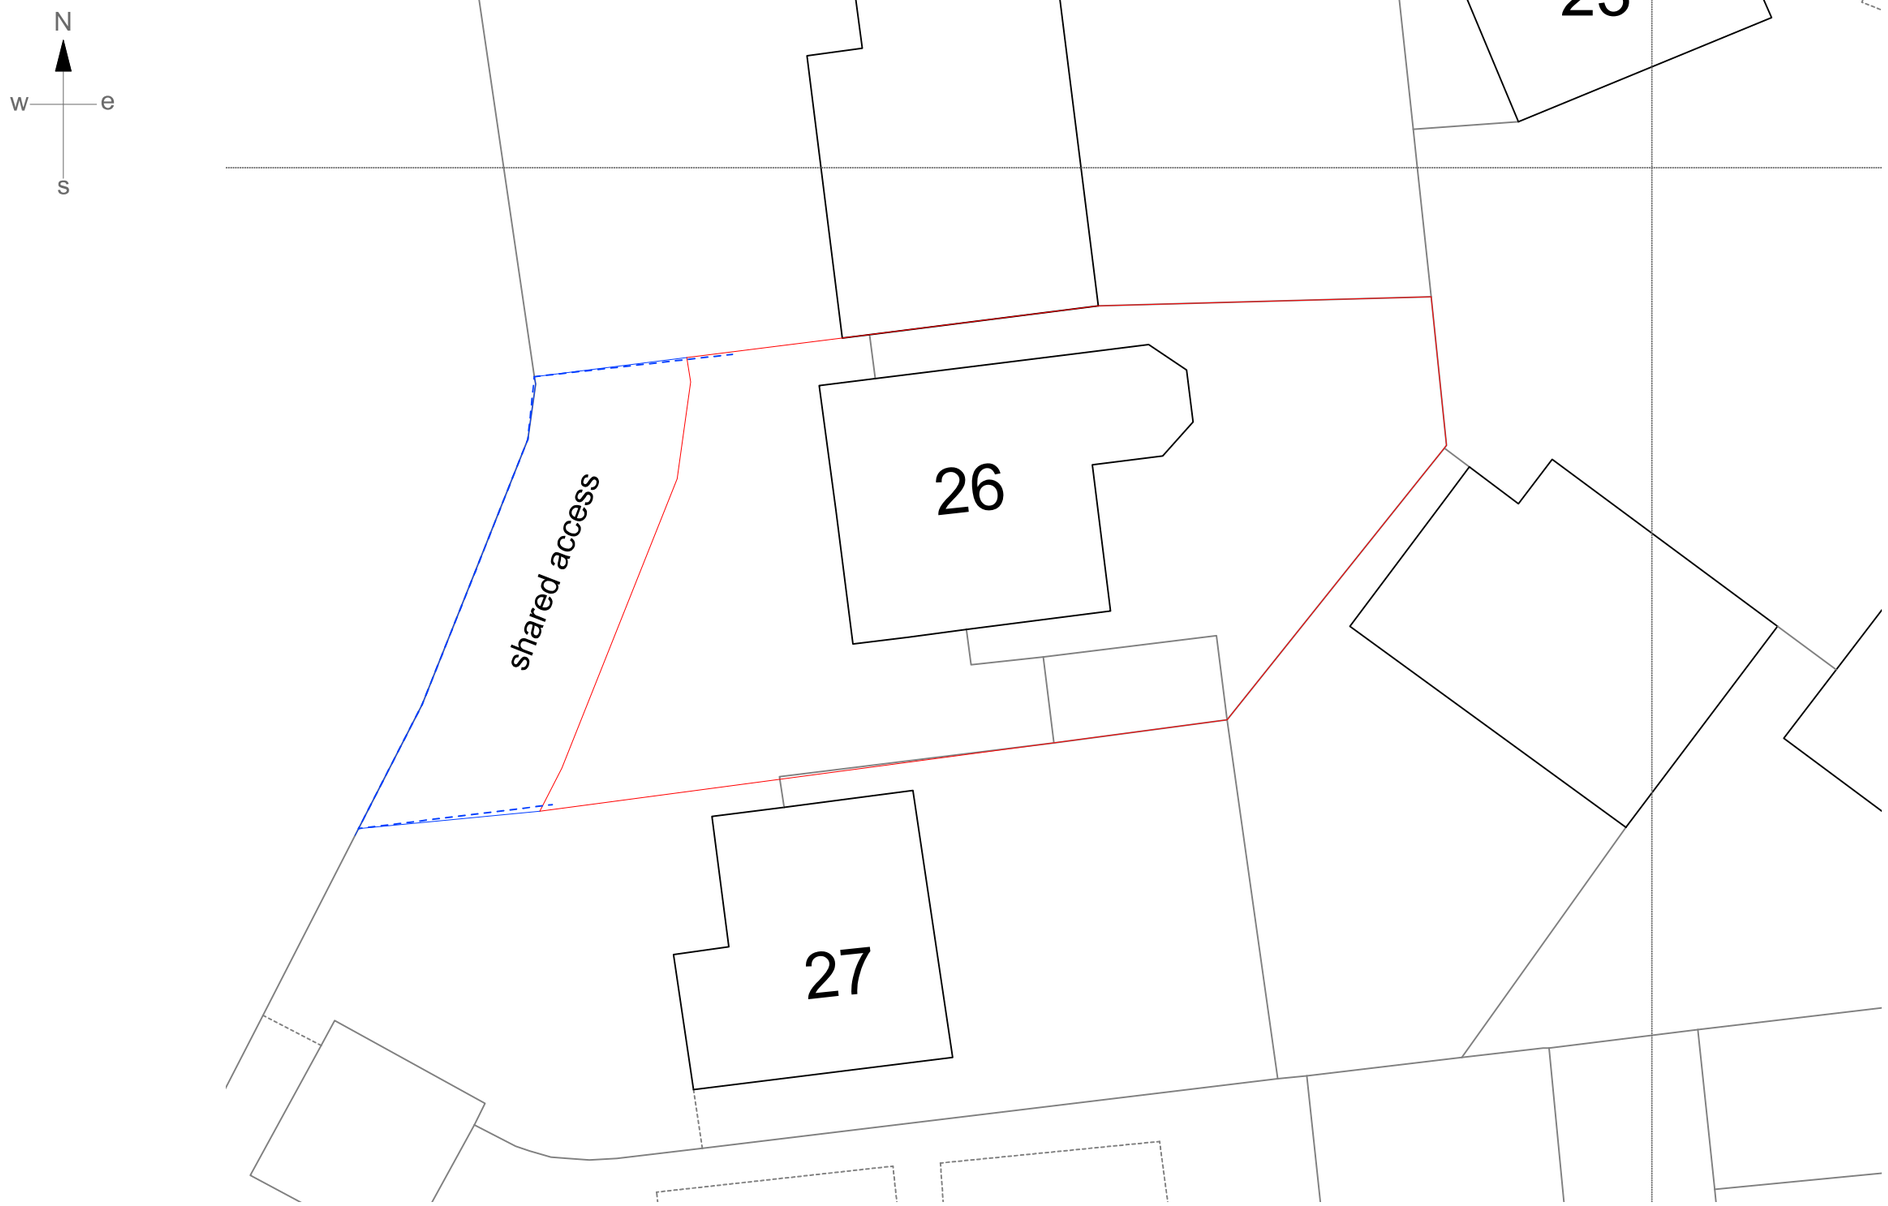


Site Plan
Scale 1:200 @ A3
Drg no: 02
Date: 20/06/2023

Proposed Porch
26 Exeter Close
Chippenham
SN14 0YG