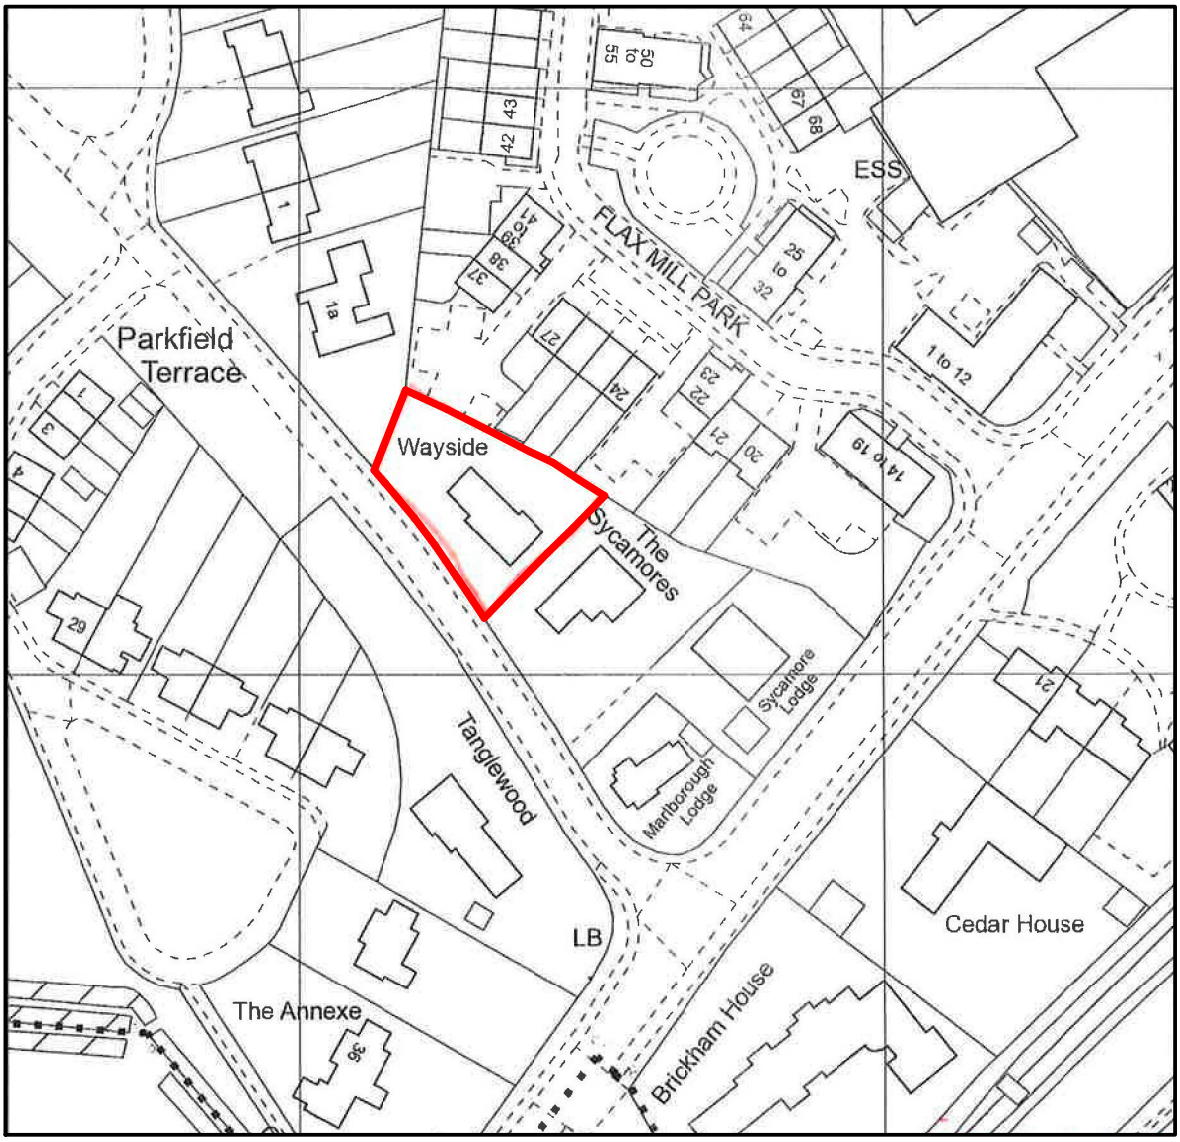


scale at 1:1250
meters

0 20 40 60

C:\Users\MarkClifford\OneDrive - PKA Architects Ltd\Current Projects\1995-Fraser Macdonald Devizes\05- Planning\Planning dd-mm-yy\Application Documents\1995-Location.dwg

RIBA Chartered Practice

FILE PATH

DATE PRINTED Friday, 22 October, 2021

CLIENT F & R Macdonald

SITE Wayside, Roundway Park, Devizes

DRAWN mc | DATE 22-10-2021 | SCALE 1:1250@A4

TITLE Location plan

STATUS Location plan for planning application

DRAWING NUMBER OS-1995-Location.dwg

PKA ARCHITECTS
PKA Architects Ltd RIBA CHARTERED PRACTICE
Featherbrook, Whistley Road, Potterne, Devizes, Wiltshire. SN10 5TD
tel 01380-725688 email: peter@pka-architects.com www.pka-architects.com