
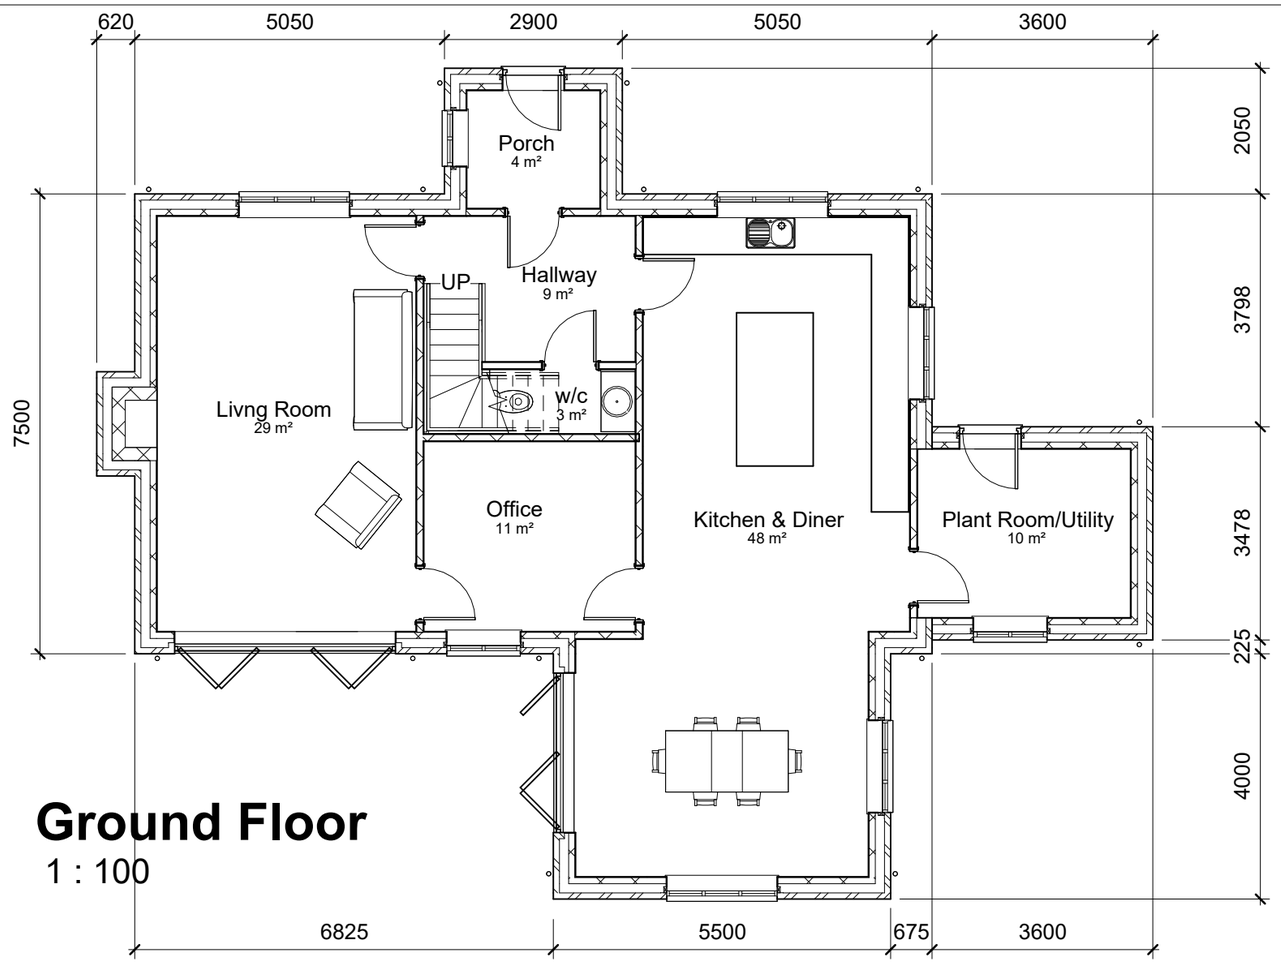



Ground Floor

1 : 100

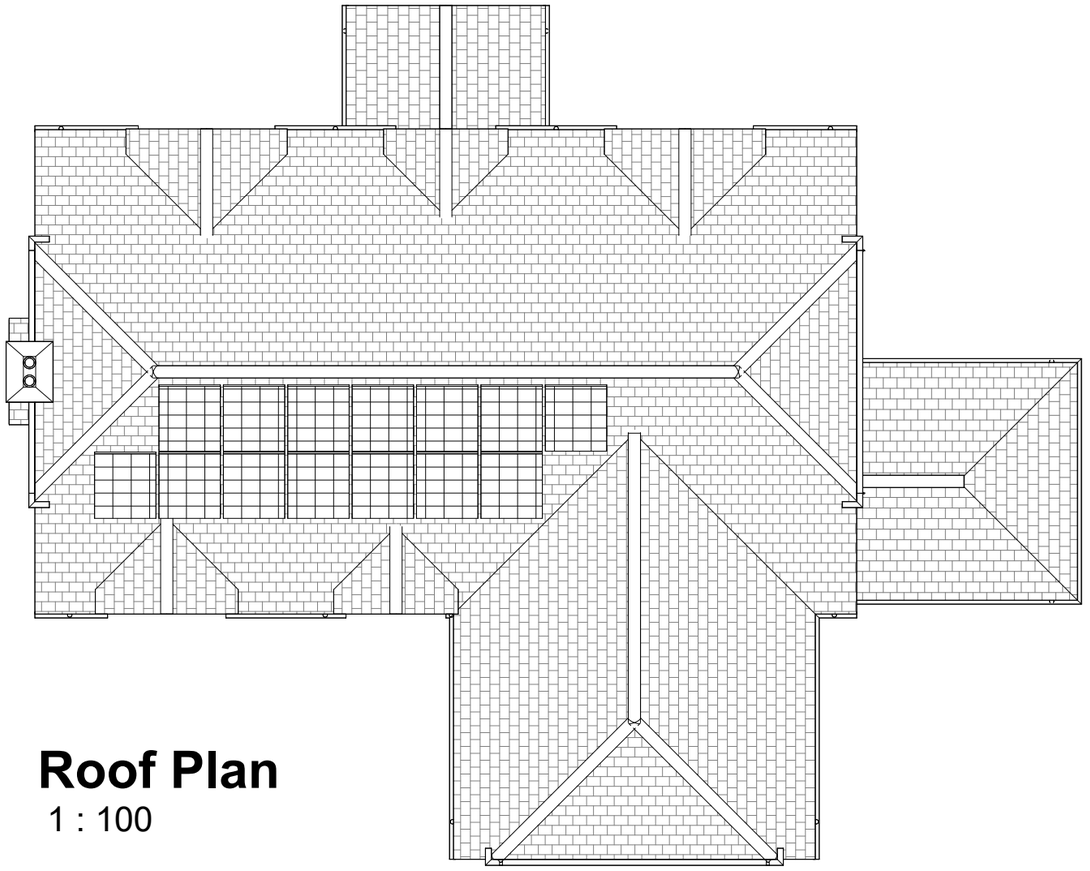

Roof Plan

1 : 100

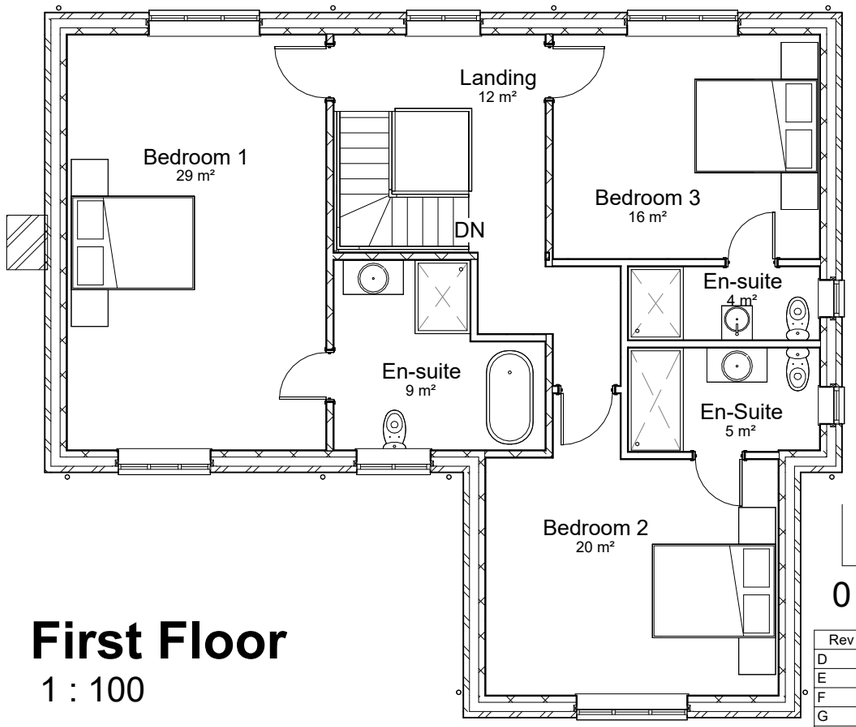

First Floor

1 : 100

0 5 10 m

Rev No.	Revision Note.	Date	Drawn	Checked
D	Lift moved, layout changed	19.09.17	AW	CJB
E	First floor windows removed on eastern elevation	12.02.18	AW	AW
F	Internal Layout Revised	23.01.23	AW	AW
G	First floor layout revised, cavity now 150mm. Solar added	26.01.23	AW	AW
H	Porch, utility and flint detail added	13.06.23	AW	AW

Project number 01100-01

Client Tycho House

Project New Dwelling

Title Plans

Date 26.01.23

Sheet 01

Scale 1 : 100

Drawn by CJB


Checked by AW

Paper Size A3

BOURNE VALLEY ASSOCIATES
ANDOVER LANE FARM
FABERSTOWN
ANDOVER
HAMPSHIRE
SP11 9PE
Tel: 01264 850159
Email: info@bournevalley.co.uk



North
1 : 100

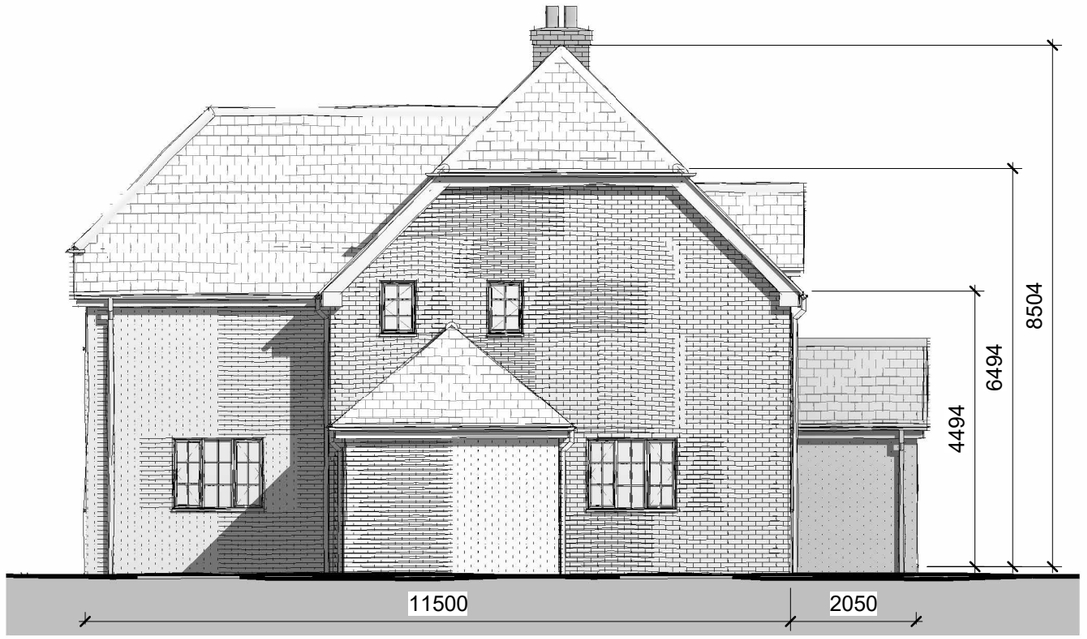

East
1 : 100



South
1 : 100



West
1 : 100

0 5 10 m

Rev No.	Revision Note.	Date	Drawn	Checked
D	Lift moved, layout changed	19.09.17	AW	CJB
E	First floor windows removed on eastern elevation	12.02.18	AW	AW
F	Internal Layout Revised	23.01.23	AW	AW
G	First floor layout revised, cavity now 150mm. Solar added	26.01.23	AW	AW
H	Porch, utility and flint detail added	13.06.23	AW	AW

Project number 01100-01
Client Tycho House
Project New Dwelling

Title Elevations

Date 26.01.23
Sheet 02
Scale 1 : 100
Drawn by CJB
Checked by AW
Paper Size A3

BOURNE VALLEY ASSOCIATES
ANDOVER LANE FARM
FABERSTOWN
ANDOVER
HAMPSHIRE
SP11 9PE
Tel: 01264 850159
Email: info@bournevalley.co.uk