



SOUTH WEST ELEVATION

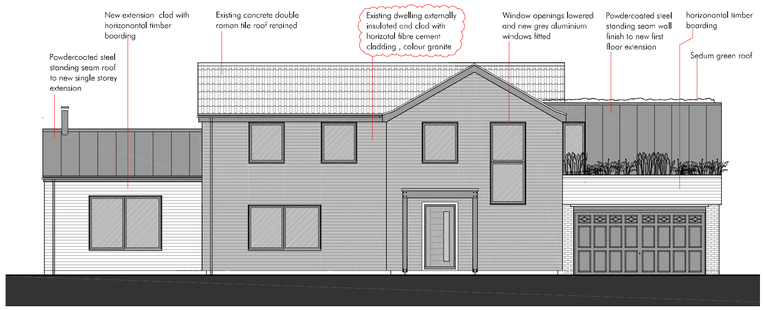


NORTH WEST ELEVATION




NORTH EAST ELEVATION

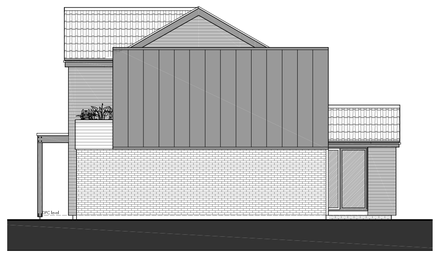

SOUTH EAST ELEVATION

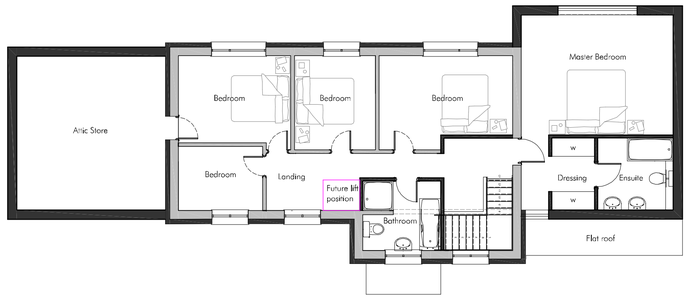

FIRST FLOOR PLAN

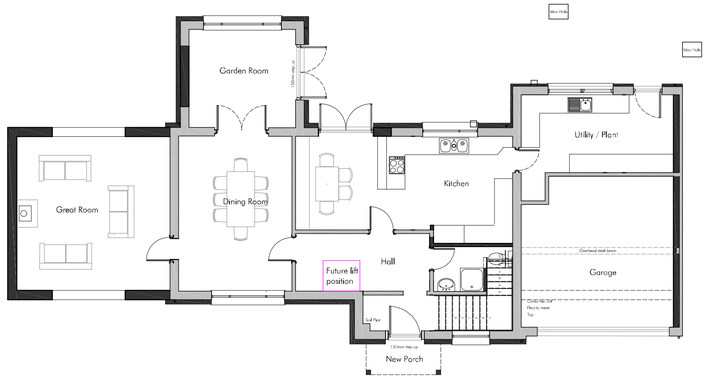

GROUND FLOOR PLAN

meters 0 1 2 3 4 5 6 7 8 9 10
scale at 1:100
feet 0 5 10 15 20



SITE PLAN @ 1:200

meters 0 1 2 3 4 5
scale at 1:200
0 feet 5 10 15 20

N

RIBA Chartered Practice

This drawing is the Copyright of PKA Architects Ltd
Registered in England and Wales No 8603083.
Do not rely on Scaled Dimensions- work to figured dimensions only. Plan Scale - A3/A1
All dimensions to be checked on site by contractor
Work to existing building features where appropriate
Any OS copyright data on this drawing is reproduced under licence

PKA Green REGISTER ON CONSTRUCTION PROFESSIONALS

WDH

FILE PATH: C:\Users\peter\PKA Architects Ltd\TEAM PKA - Documents\Archived\1995-Fraser Macdonald Devizes\02- Issues\2023-06-21\1995-Planning1.dwg
DATE PRINTED: Wednesday, 21 June, 2023

REVISIONS

Rev A 21-06-2023 Update to proposed cladding materials as clouded

CLIENT: F & R Macdonald
PROJECT: Wayside, Roundway Park, Devizes
DRAWN: MC | DATE: 20-10-2021 | SCALE: 1:100 &1:200 @A1
TITLE: House as proposed
STATUS: ISSUED FOR S73 APPLICATION
JOB NO & DWG NO: P1_A-1995-Planning1.dwg

PKA ARCHITECTS
PKA Architects Ltd
Featherbrook, Whistley Road, Potterne, Devizes, Wiltshire. SN10 5TD
RIBA CHARTERED PRACTICE
tel 01380-725688 email: peter@pka-architects.com www.pka-architects.com