


ecotricity

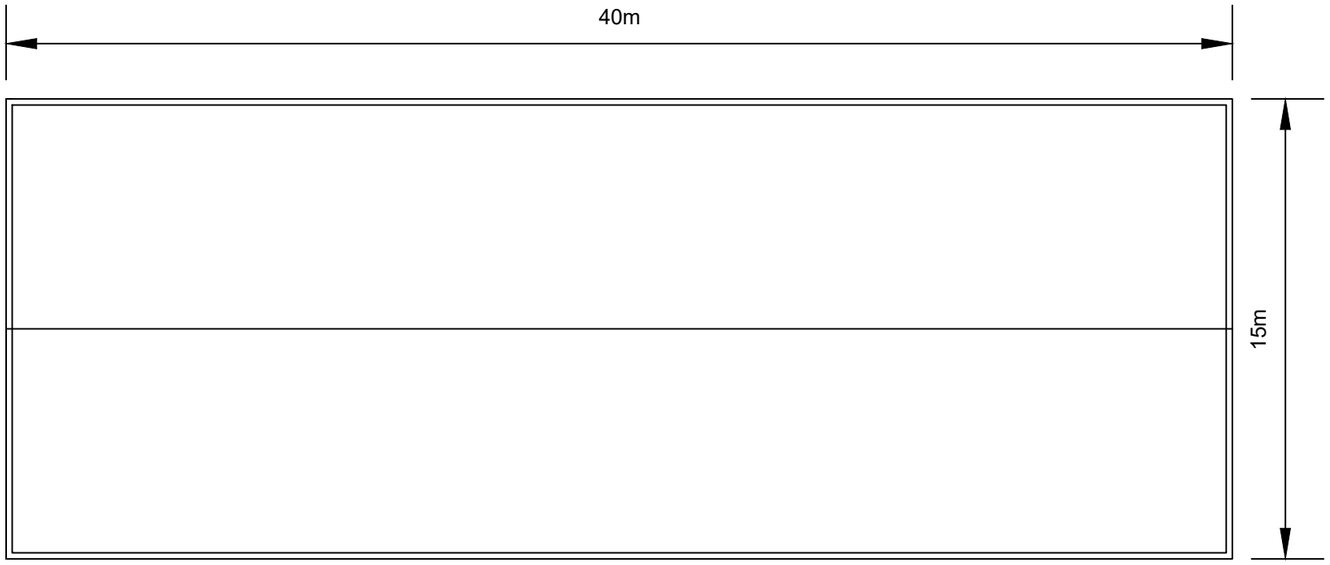

Plan View

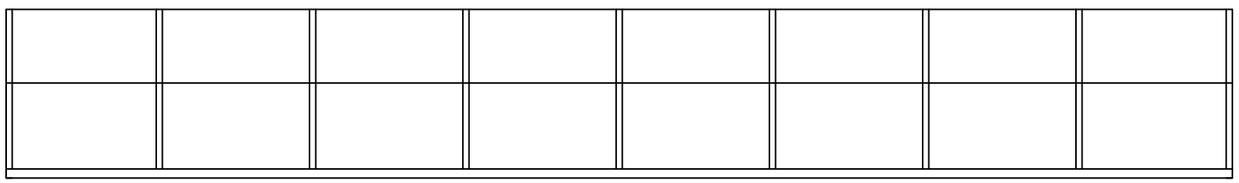

Side view

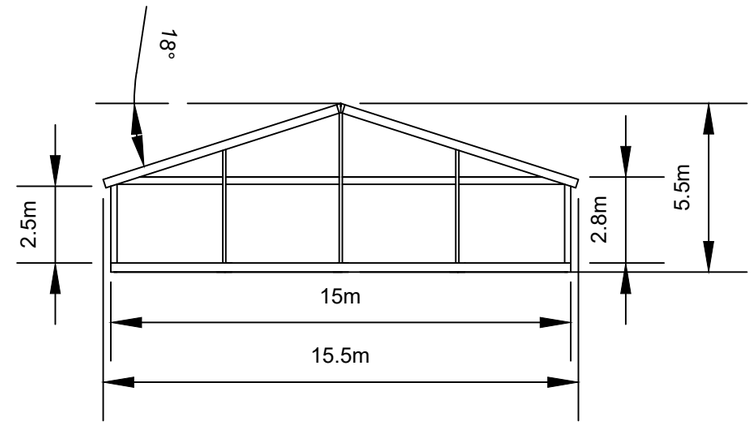

Front view

External wall colour:
White

Figure: 3

Title: Elevations & Floor Plan

0m 8m

Scale: 1: 200 @ A3

Drawn by:	Checked by:	Approved by:
JM	MW	RS

Ref:6649_T0006_01 **Date:** June 2023

Stanley Park Marquee