



PROPOSED EXTENSION & ALTERATIONS: 30 SIGNAL WAY, CHIPPENHAM, WILTS. SN14 0FP FOR MR L. STOKES.

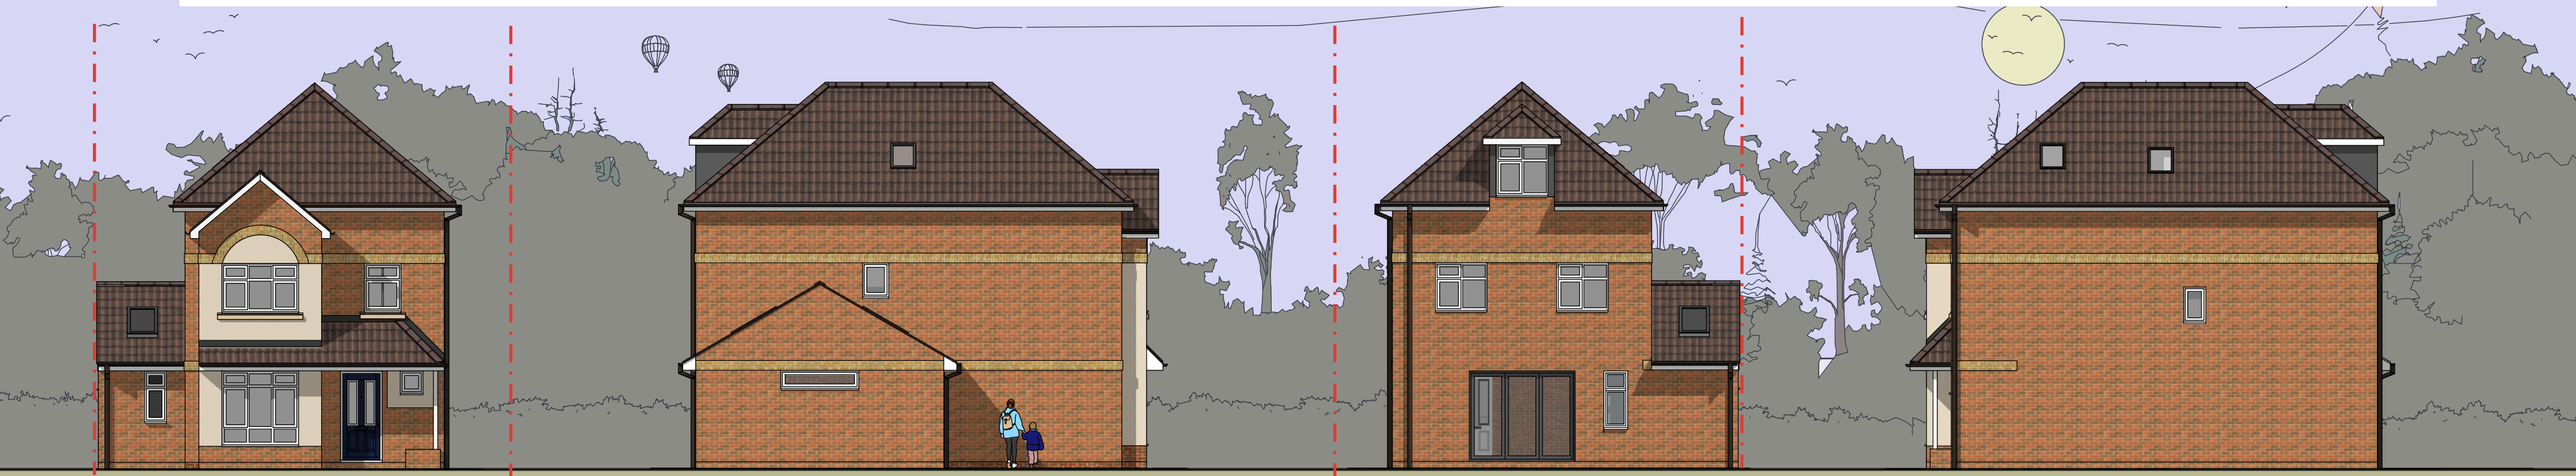

Proposed N.E. Elev 1:100 Proposed S.E. Elev 1:100 Proposed S.W. Elev 1:100 Proposed N.W. Elev 1:100

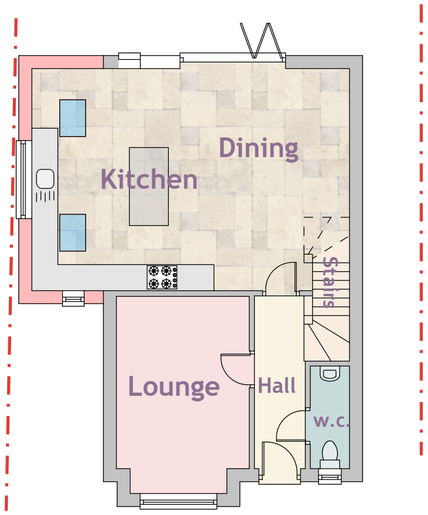

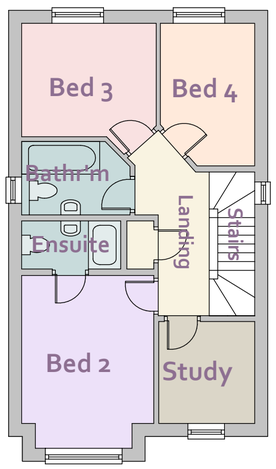

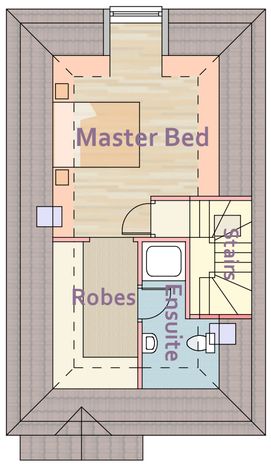

Ground Floor 1:100 First Floor 1:100 Attic Plan 1:100


Scale Bar (A2 print out = 1:100 scale).









3d Impression of Proposal

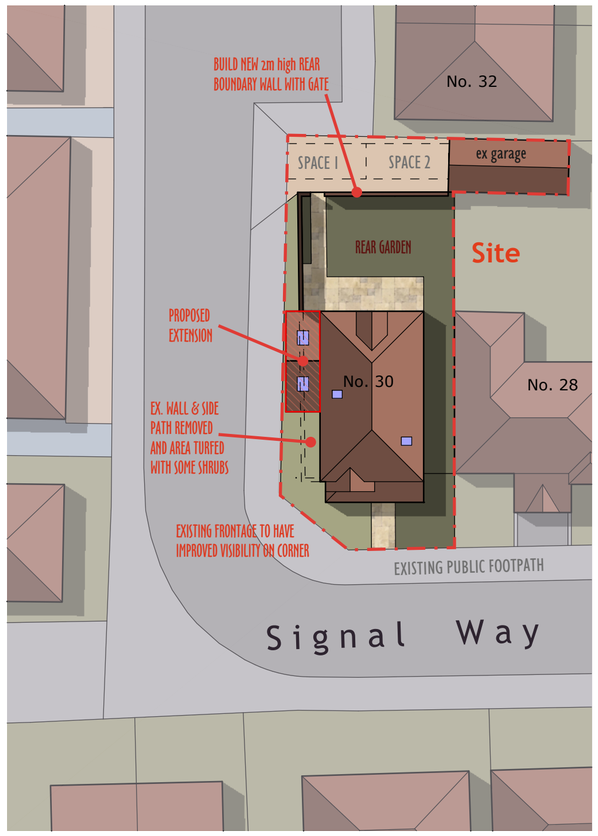

Block Plan 1:250

Scale Bar (A2 print out = 1: 250 scale).

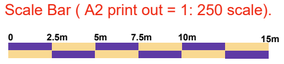

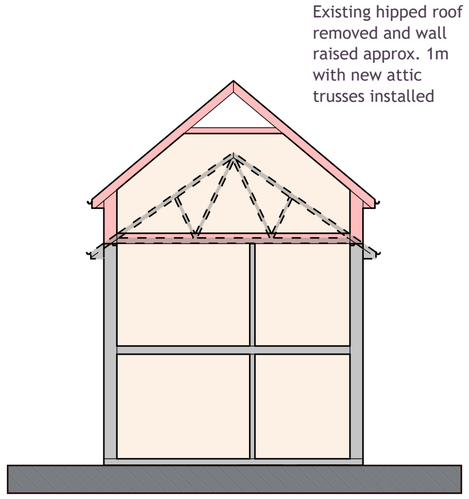

Section 1:100

EXTENSION PLAN

ROBERT MANNING
ARCHITECTURAL DESIGN
OFFICE 129, 8 THE BRIDGE, CHIPPENHAM, WILTS SN15 1EX
MOBILE: 07909228419 EMAIL: robmanning2000@hotmail.com

PROJECT: PROPOSED EXTENSION TO 30 SIGNAL WAY, CHIPPENHAM, WILTSHIRE. FOR MR & MRS LIAM STOKES.

DRAWING No:- 305 / RJM / 2023/ 2 REV DATE: JUNE 2023

SCALES:- ELEVATIONS & FLOOR PLANS 1:100

CHARLES MANNING, this drawing/design is COPYRIGHT and cannot be copied orused in anyway for the above project or similar ventures, by any means without the express permission of Charles Manning. Always use written measurements in preference to scaling, if in doubt ask,report any discrepancies & always use the latest approved plans by Local Authority.Consult on any design changes to the project, so amendents can be made.