* This drawing is copyright of Open plan man design©. All rights reserved. do not scale this drawing. check all dimensions on site. this drawing is only to be used on the site for which designed all materials specified are subject to confirmation on site prior to works commencing.

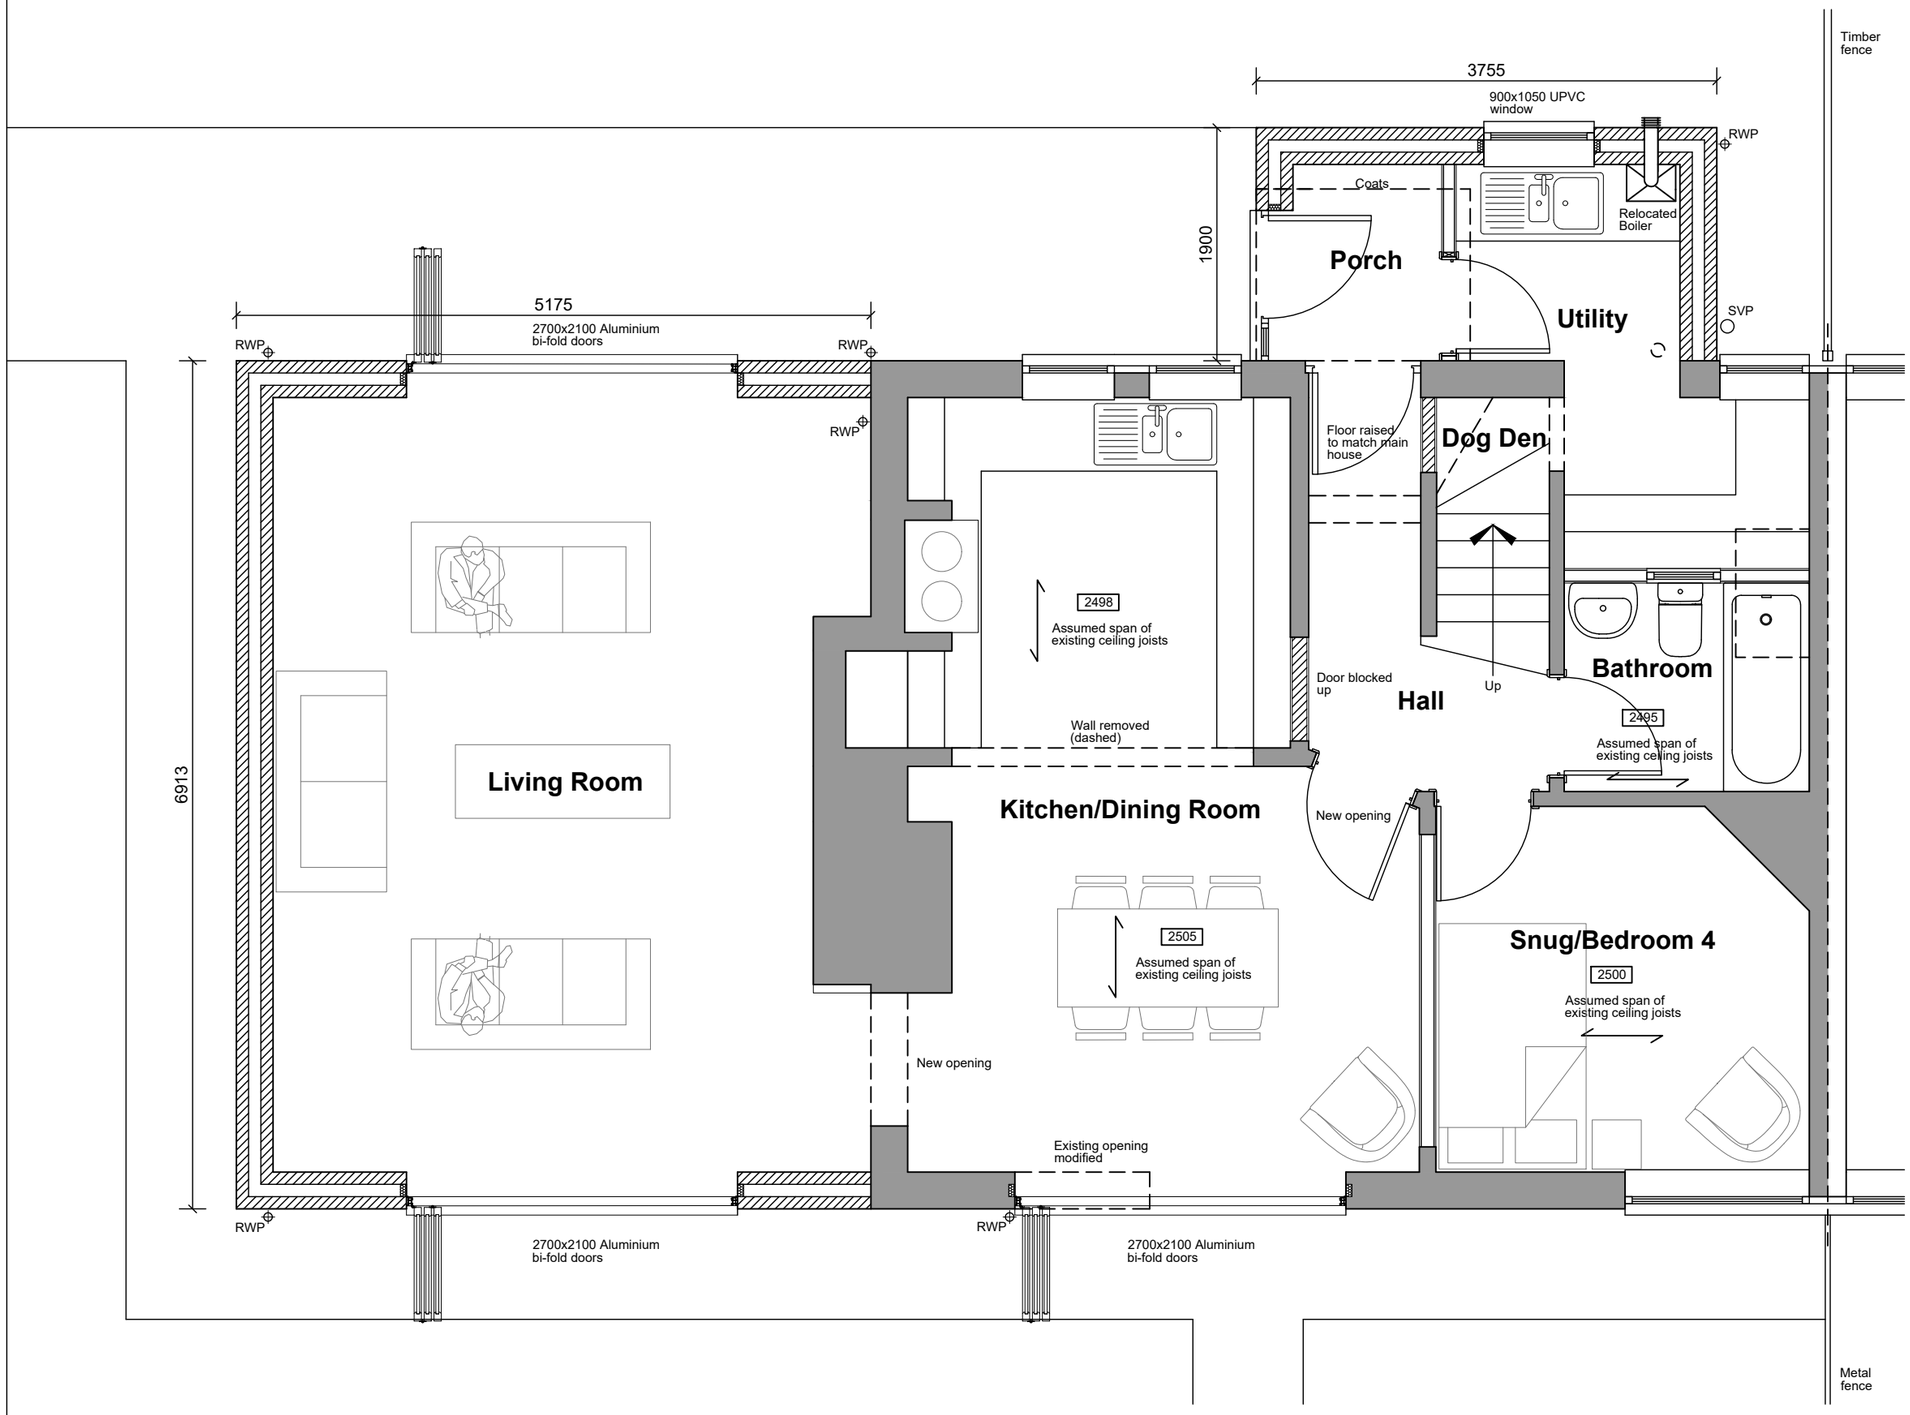

Ground Floor Plan

1:50 1m 2m 3m

For Planning

Rev.	Description.	Date.	Initial.

OPEN PLAN MAN® DESIGNlimited

18 Bewley Crescent
Lacock
Wiltshire
SN15 2PL

Info@opmdesign.co.uk

Client:	Mr & Mrs Paget
Project:	Proposed Double Storey Side Extension At 128 Devizes Road, Bromahm, Wiltshire, SN15 2EA
Drawing Title:	Proposed Ground Floor Plan -

Scale:	Date:	Drawn:	Checked:
1:50@A3	Jun 23	JLG	JH

Drawing No:	Revision:
PDR/23/1100	