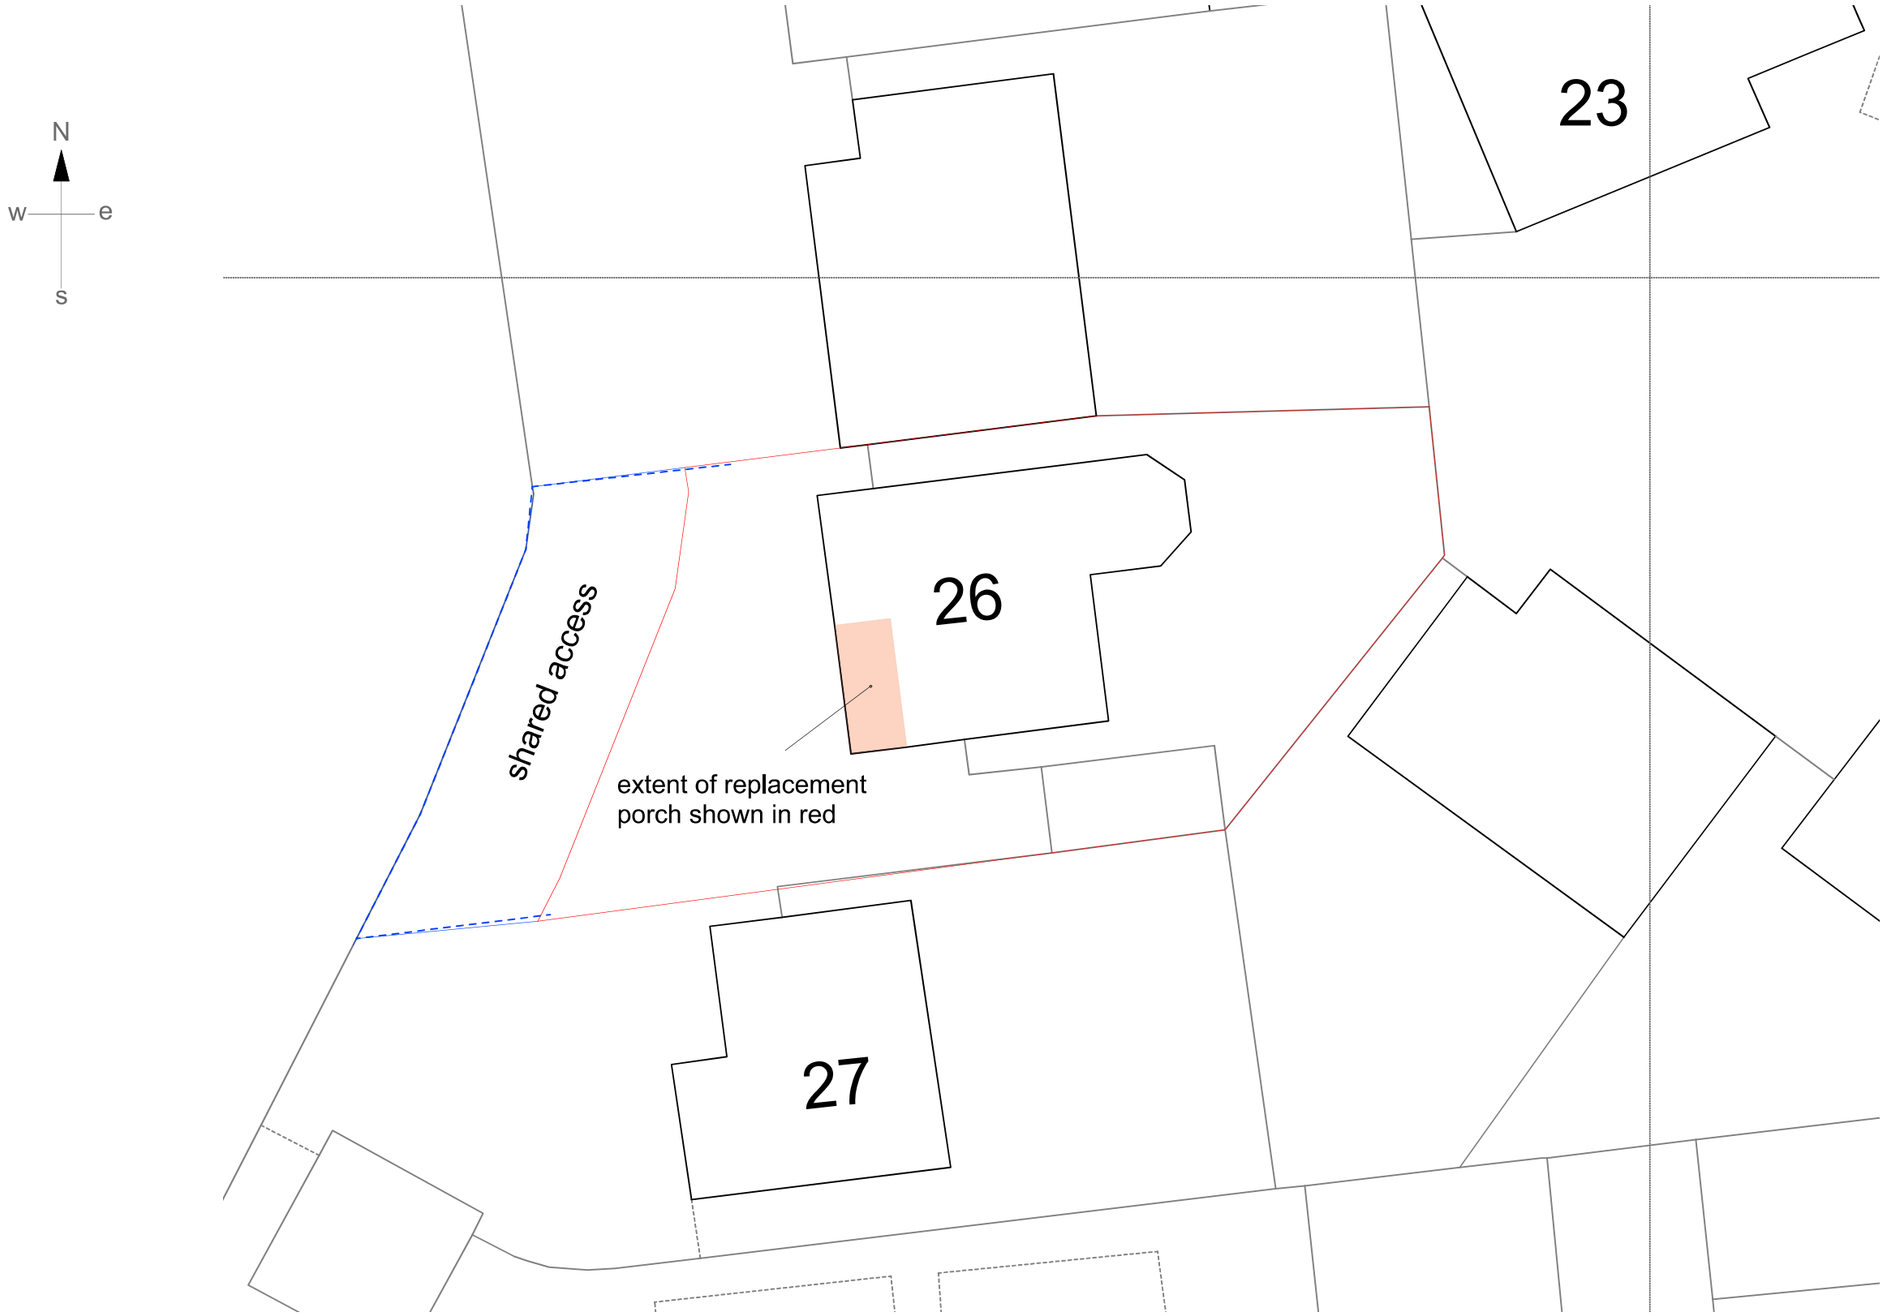


Site Plan
Scale 1:200 @ A3
Drg no: 02.A
Date: 20/06/2023

Proposed Porch
26 Exeter Close
Chippenham
SN14 0YG

rev A - 22.06.23 Extent of replacement porch shown