




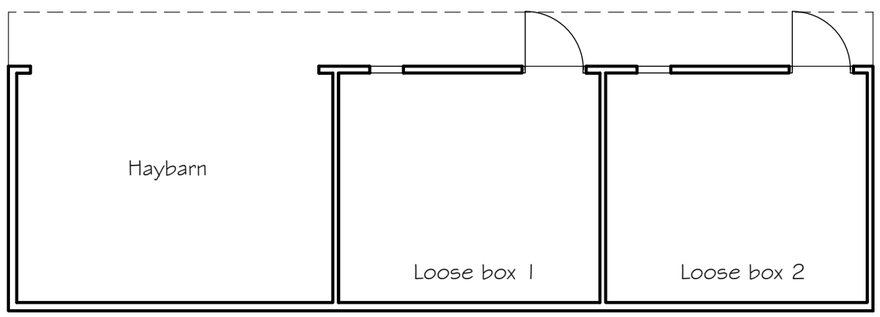


PLAN

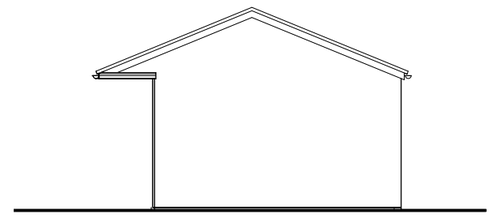


WEST ELEVATION

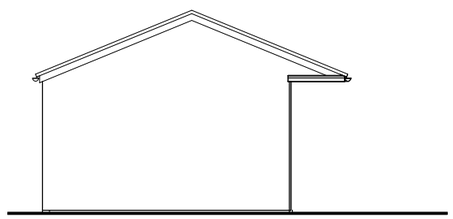

EAST ELEVATION

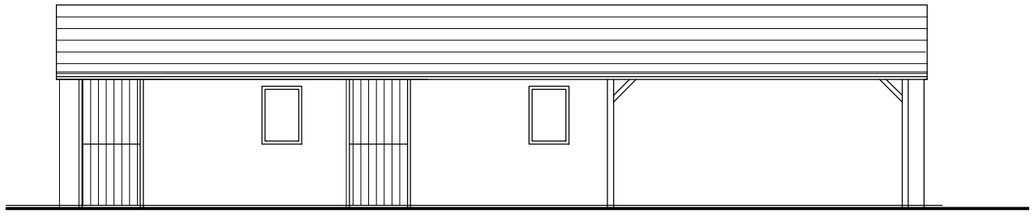

NORTH ELEVATION

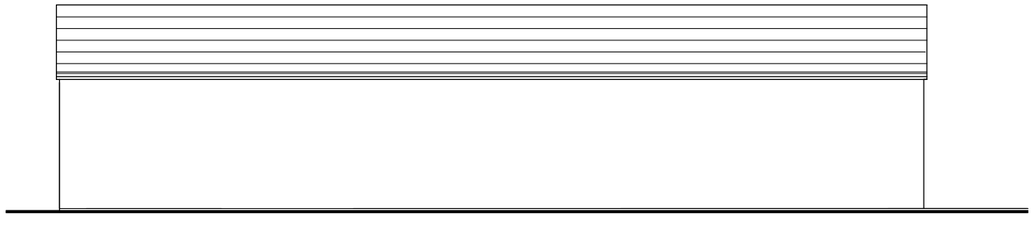

SOUTH ELEVATION

0 1 2 3 4 5

Metres

Rev Date Notes

TOWN AND COUNTRY PLANNING DEVELOPMENT CONSULTANTS

LPC (TRULL) LTD.,
TRULL, TETBURY, GLOUCESTERSHIRE GL8 8SQ
Tel: 01285 841433 email: admin@lpctrull.com

Client
Mr N Wharton

Project
Newth's Lane Barn, Newth's Lane, Purton Stoke, Swindon SN5 4JH

Drawing
PLANS & ELEVATIONS PROPOSED

Date: May 2023 Scale: 1:100 @ A3

Drawing Number
LPC 5631 PR 02