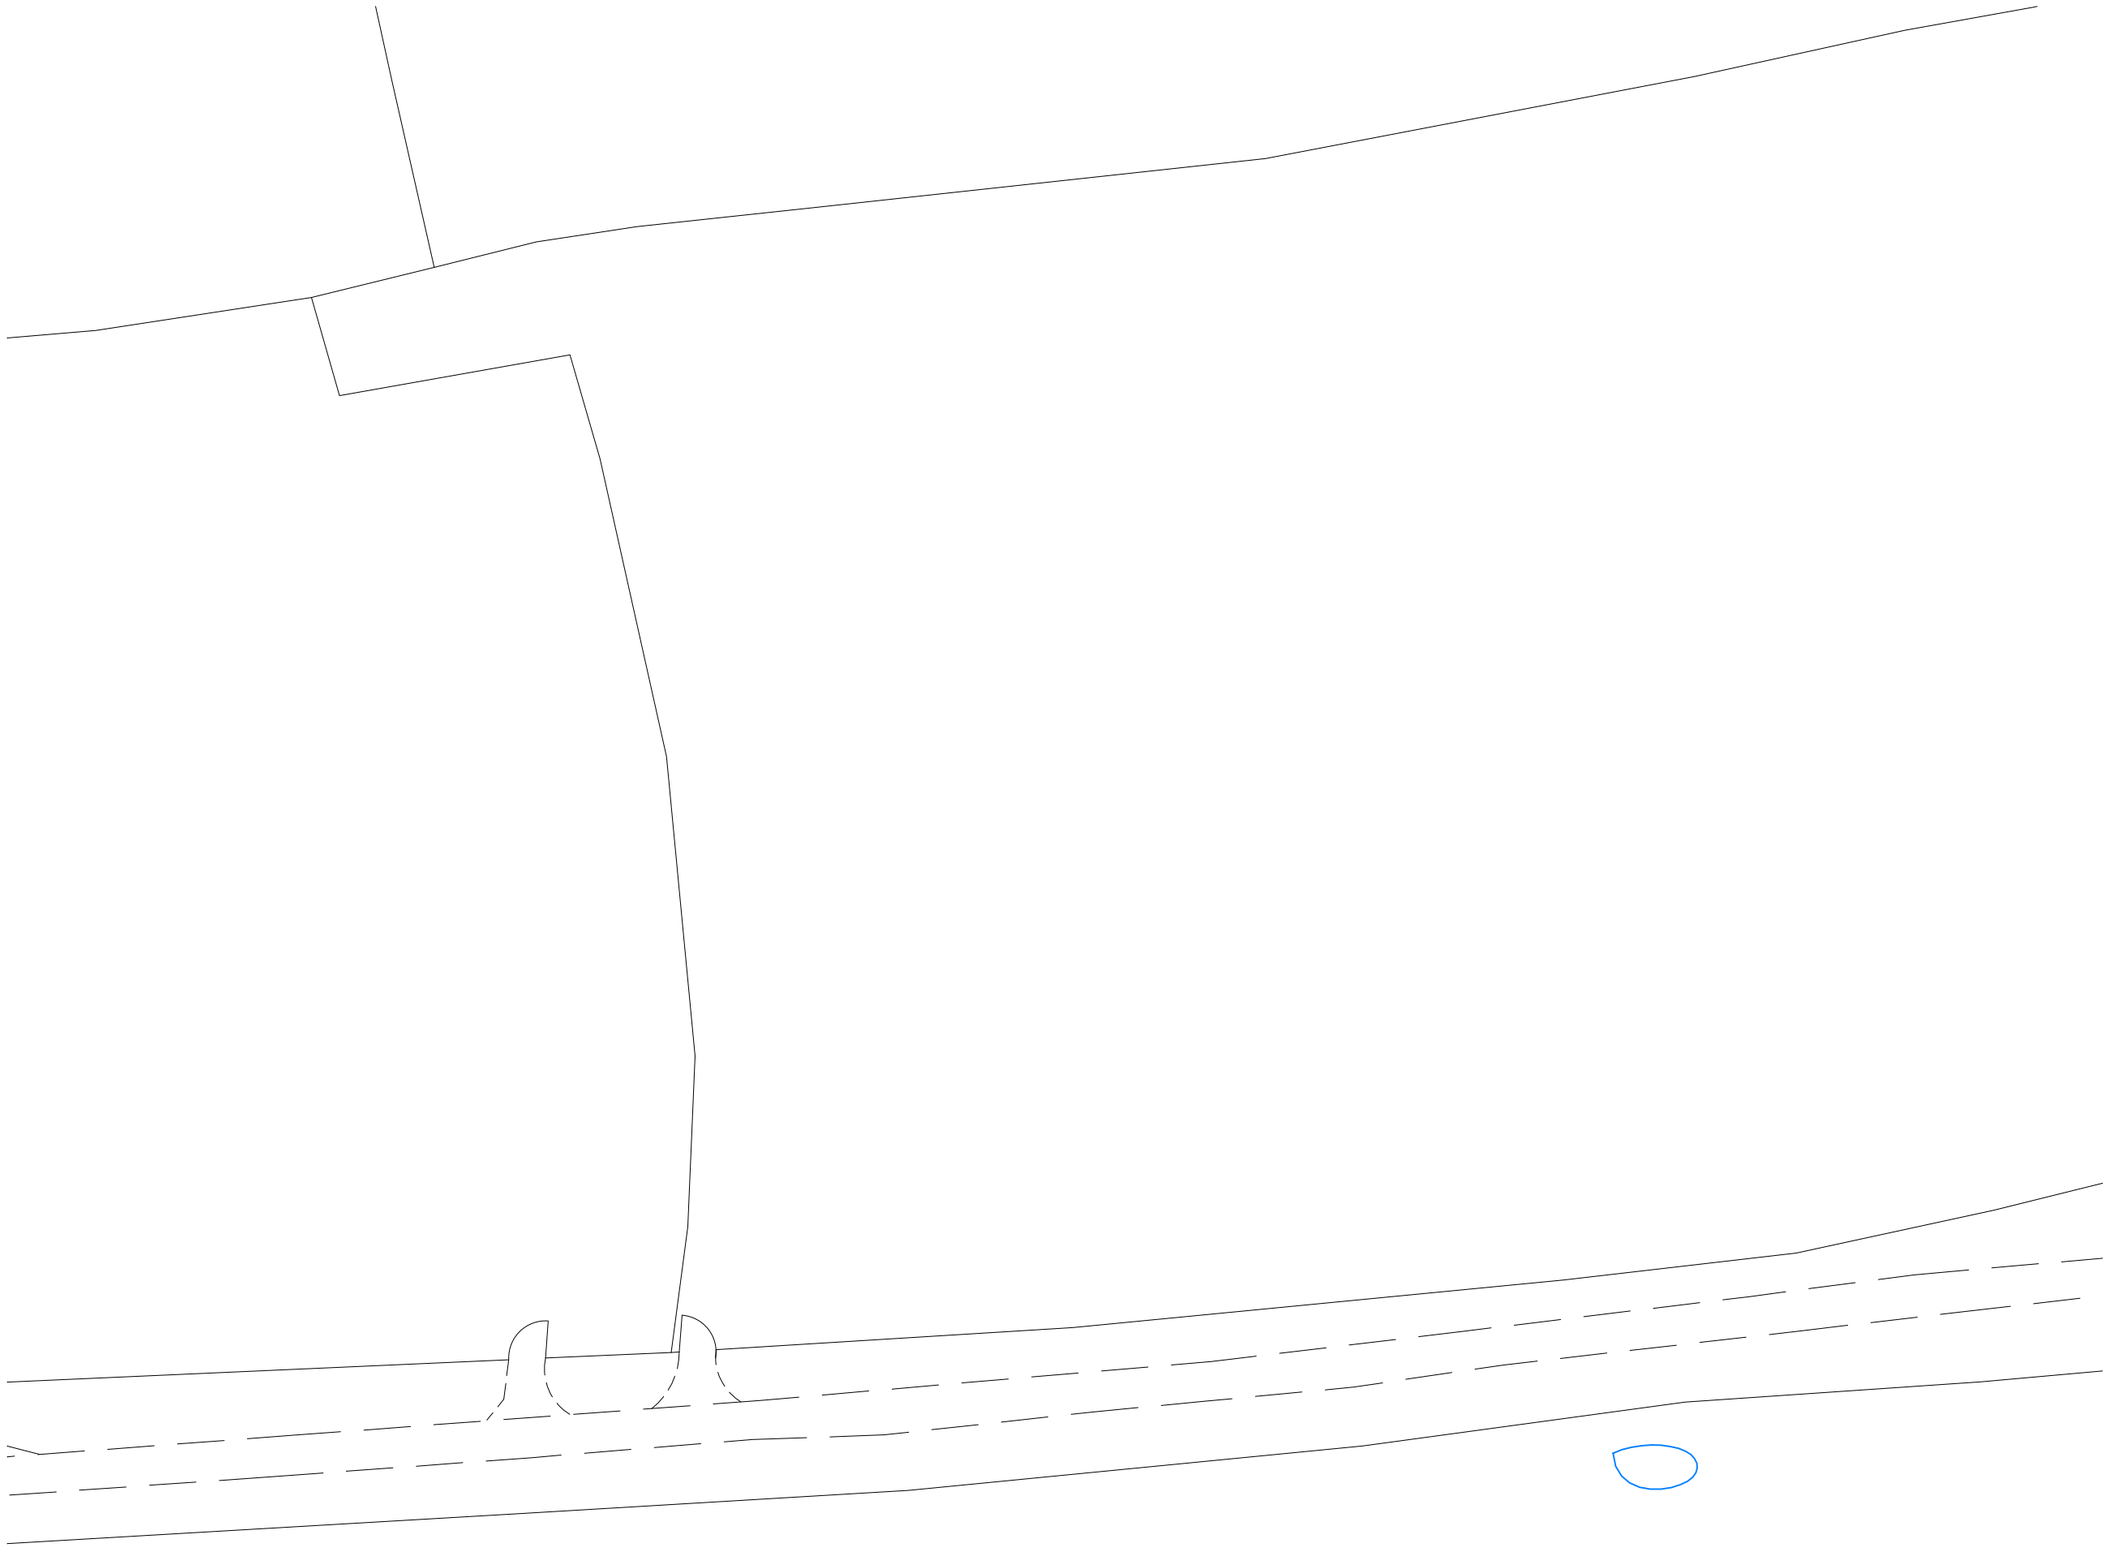


SITE PLAN 1:500

0 25
Metres

N

Rev Date Notes

lpc
TOWN AND COUNTRY PLANNING DEVELOPMENT CONSULTANTS

LPC (TRULL) LTD.,
TRULL, TETBURY, GLOUCESTERSHIRE GL8 8SQ
Tel: 01285 841433 email: admin@lpctrull.com

Client
Mr N Wharton

Project
Newth's Lane Barn, Newth's Lane, Purton Stoke, Swindon SN5 4JH

Drawing
SITE PLAN EXISTING

Date: May 2023 Scale: 1:500 @ A3

Drawing Number
LPC 5631 EX 02