




SOUTH ELEVATION

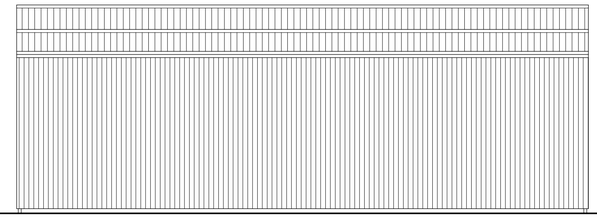


EAST ELEVATION

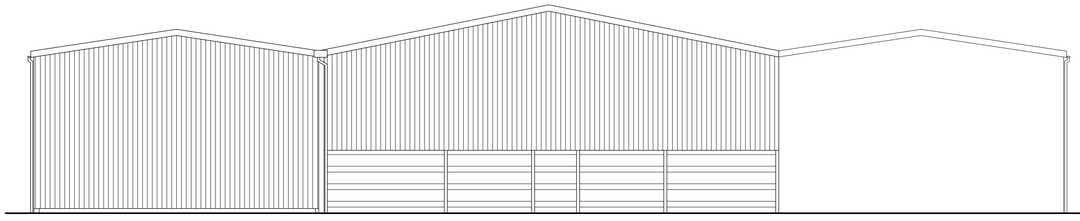

NORTH ELEVATION

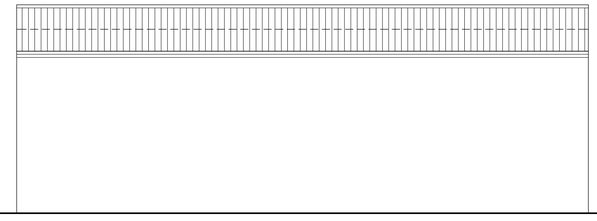

WEST ELEVATION

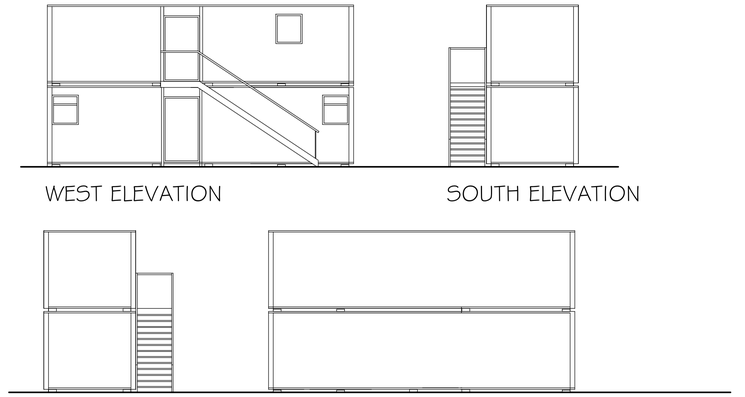

PLAN



Rev Date Notes

lpc

TOWN AND COUNTRY PLANNING DEVELOPMENT CONSULTANTS

LPC (TRULL) LTD.,
TRULL, TETBURY, GLOUCESTERSHIRE GL8 8SQ
Tel: 01285 841433 email: admin@lpctrull.com

Client
Kington Farms

Project
Kington Farms, Kington St Michael, Chippenham

Drawing
BARN - EXISTING

Date: June 2022 Scale: 1:100 @ A1

Drawing Number
LPC 2811 PR 202