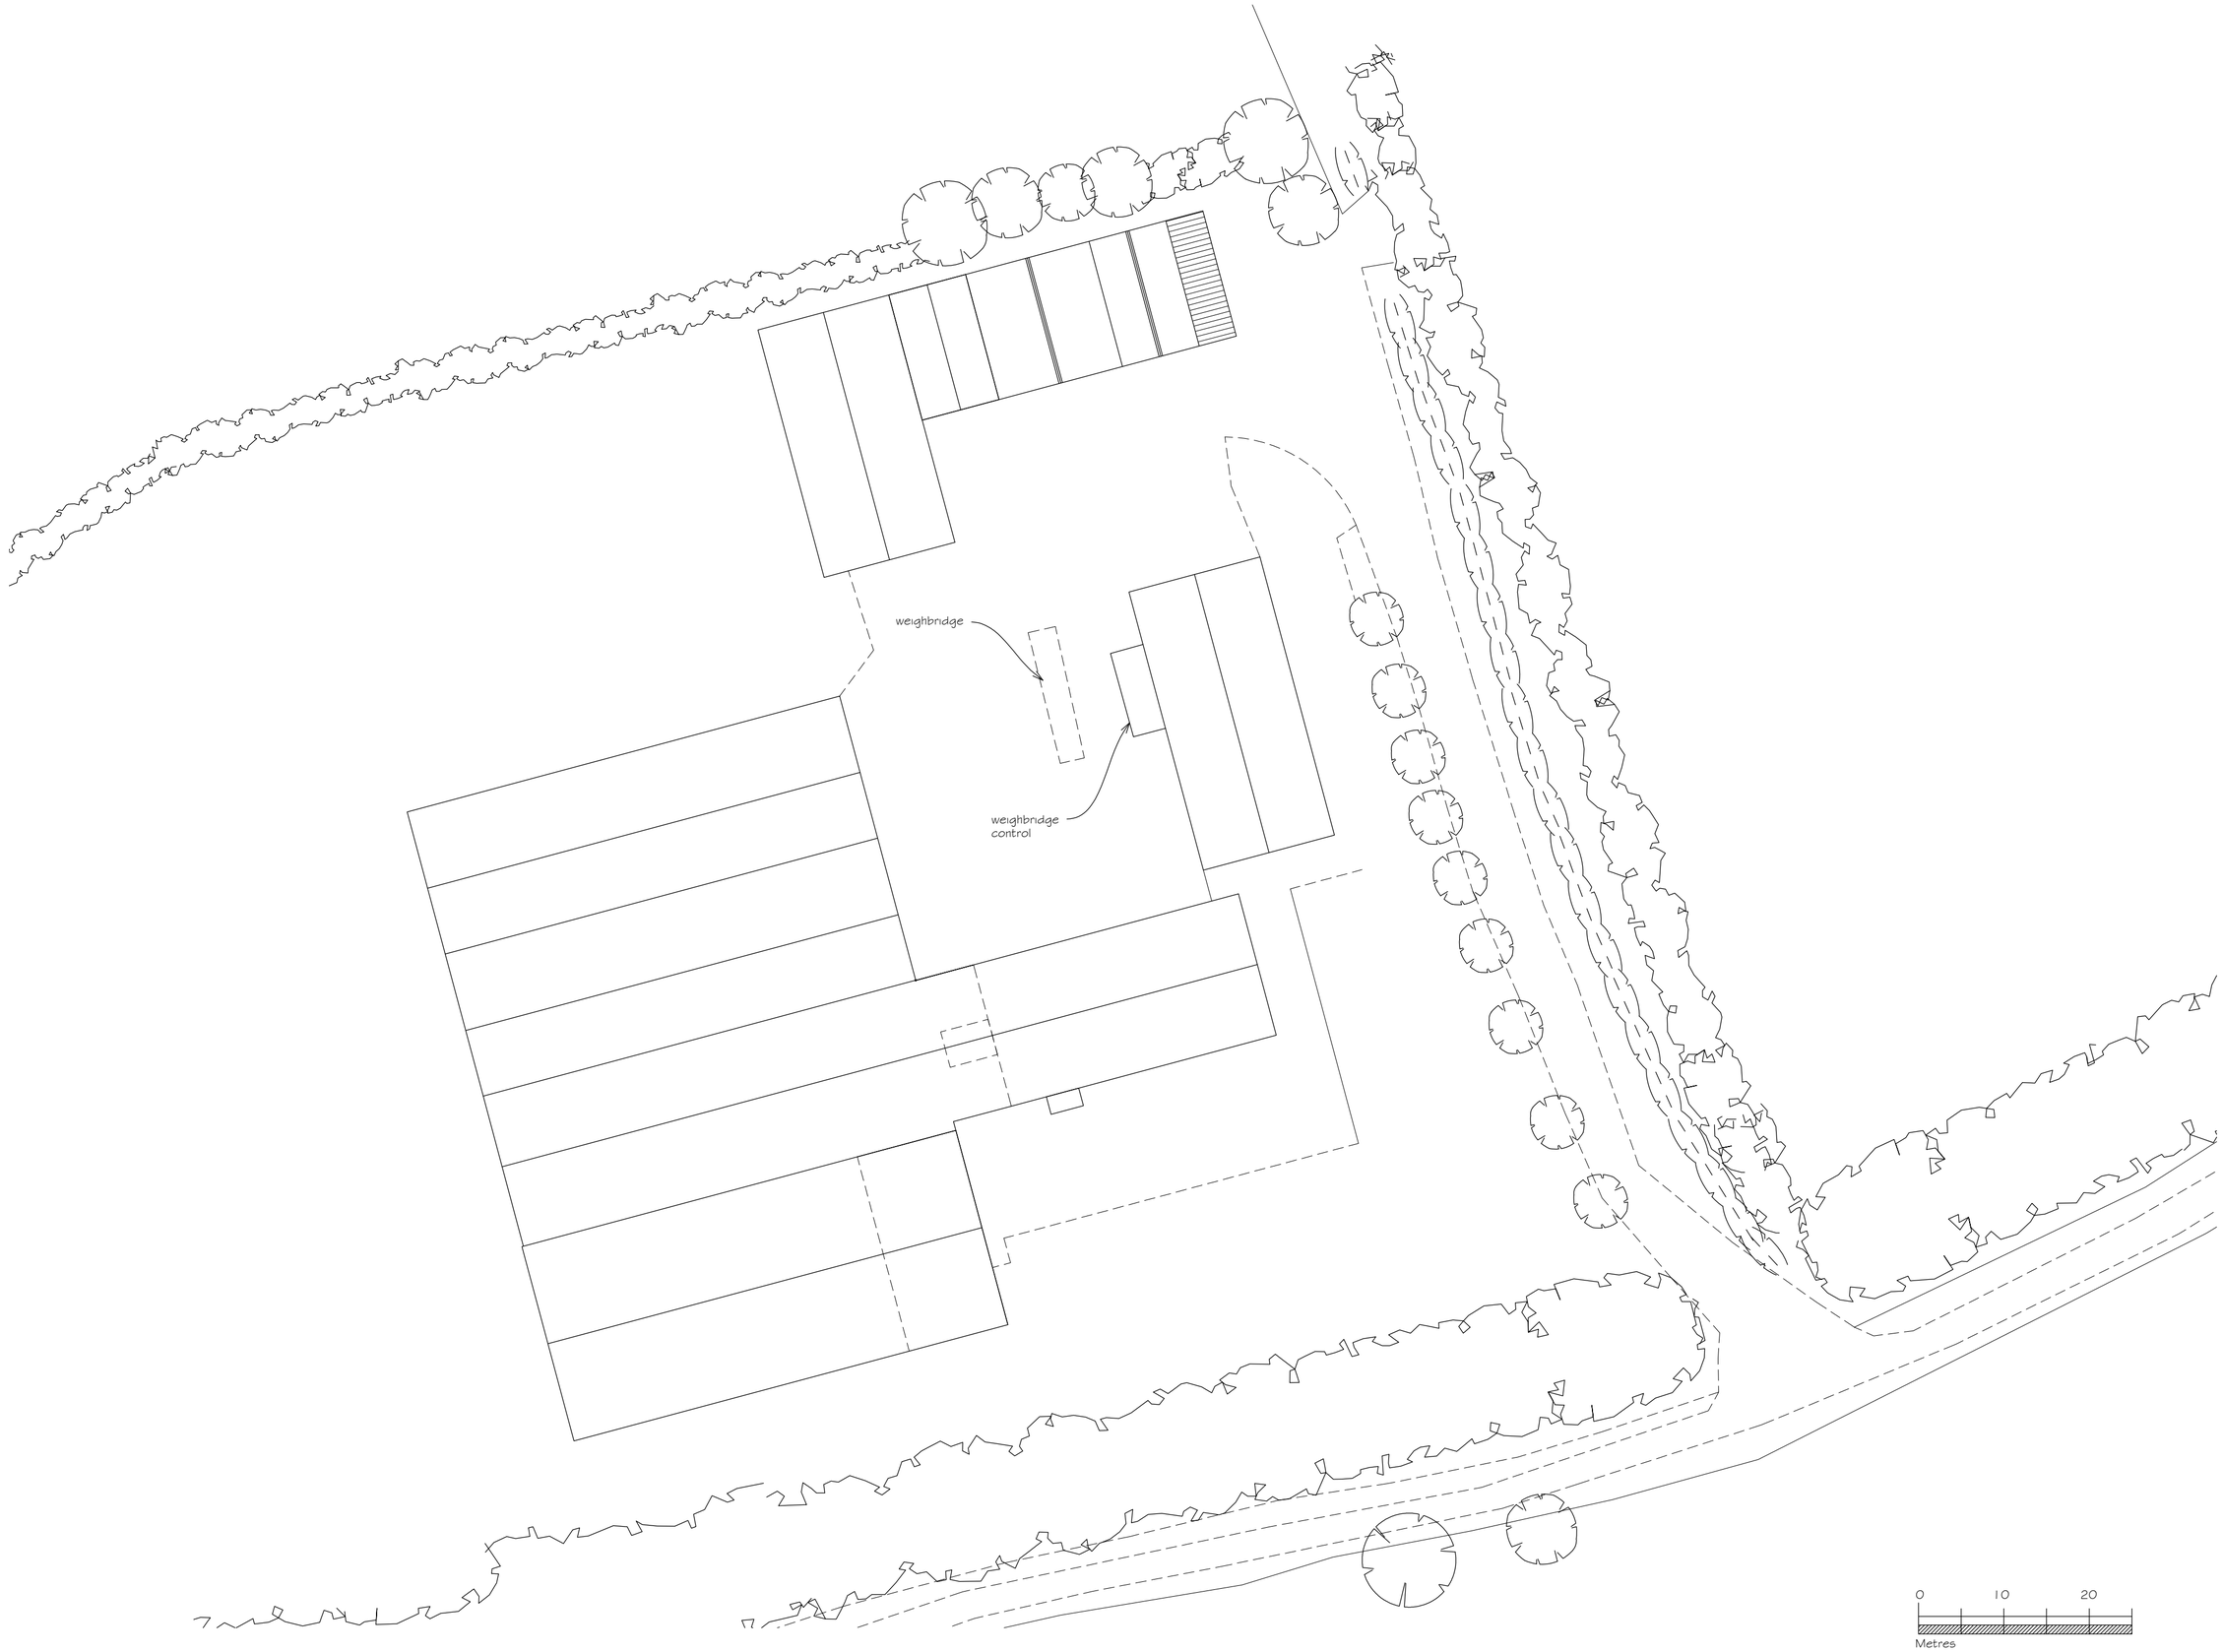


Rev Date Notes

lpc

TOWN AND COUNTRY PLANNING DEVELOPMENT CONSULTANTS

LPC (TRULL) LTD.,
TRULL, TETBURY, GLOUCESTERSHIRE GL8 8SQ
Tel: 01285 841433 email: admin@lpctrull.com

Client
Kington Farms

Project
Kington Farm, Kington St Michael, Chippenham

Drawing
SITE PLAN PROPOSED

Date: June 2023 Scale: 1:500 @ A2

Drawing Number
LPC 2811 PR 301