




SOUTH ELEVATION

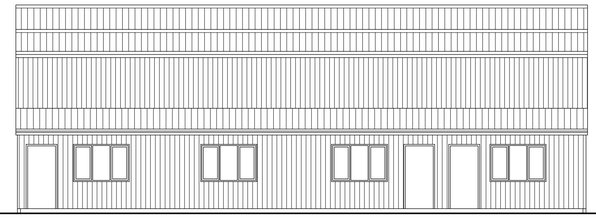


EAST ELEVATION

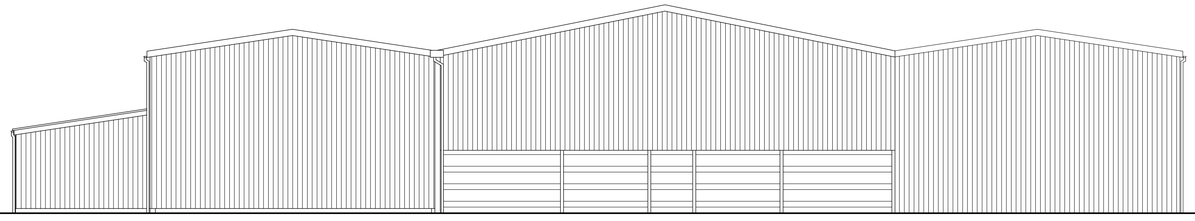


NORTH ELEVATION

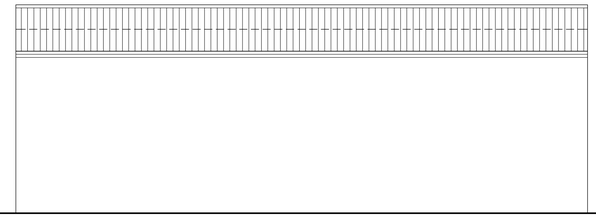


WEST ELEVATION

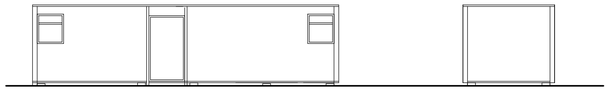

WEST ELEVATION SOUTH ELEVATION

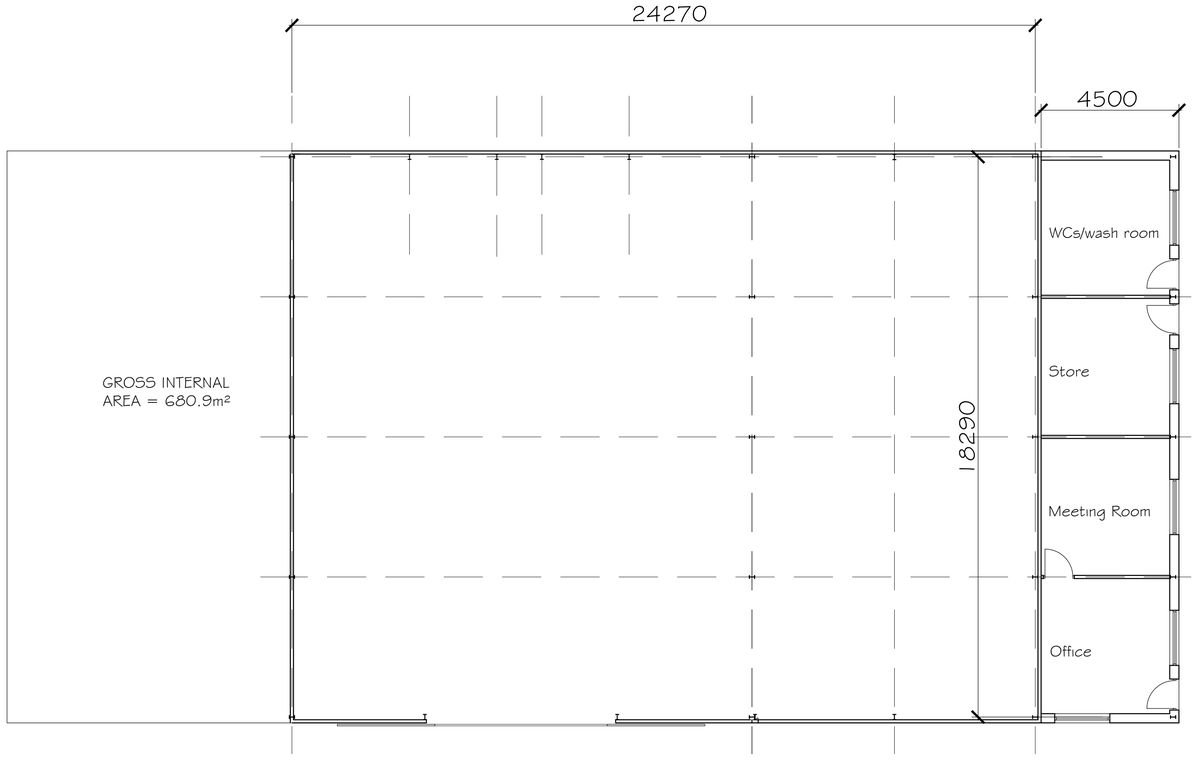


PLAN

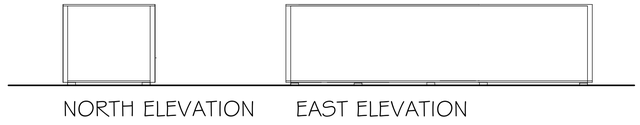

NORTH ELEVATION EAST ELEVATION

WEIGHBRIDGE CONTROL
OFFICE



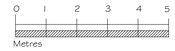

Rev Date Notes

lpc
TOWN AND COUNTRY PLANNING DEVELOPMENT CONSULTANTS
LPC (TRULL) LTD.,
TRULL, TETBURY, GLOUCESTERSHIRE GL8 8SQ
Tel: 01285 841433 email: admin@lpctrull.com

Client
Kington Farms
Project
Kington Farms, Kington St Michael, Chippenham
Drawing
BARN - PROPOSED

Date: June 2023 Scale: 1:100 @ A1
Drawing Number
LPC 2811 PR 302