

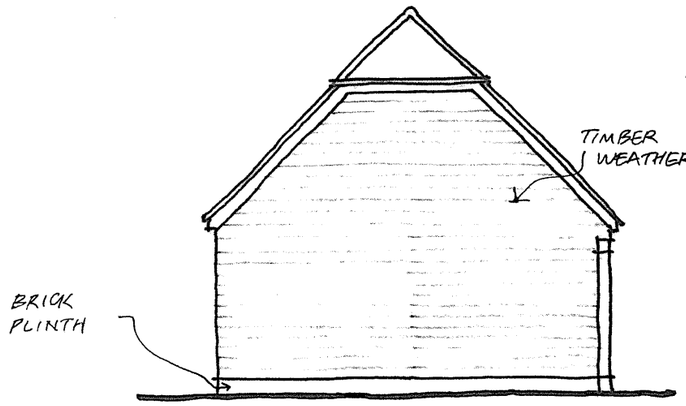



WEST ELEVATION

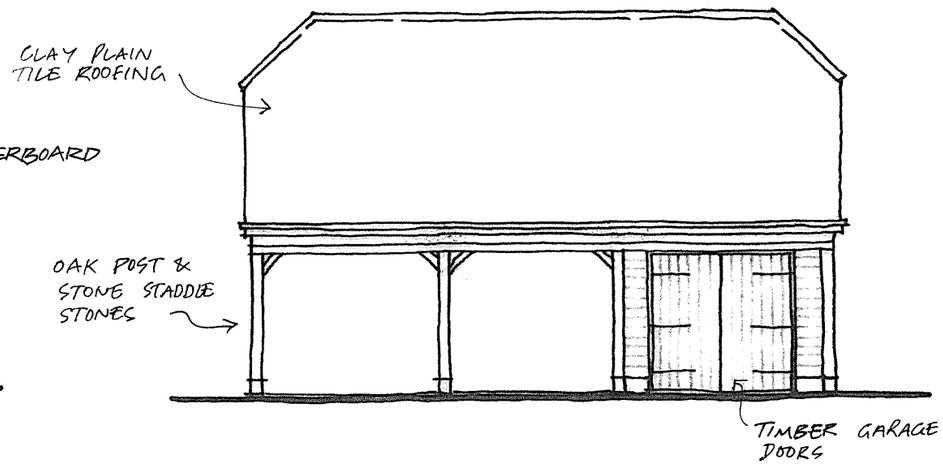


SOUTH ELEVATION

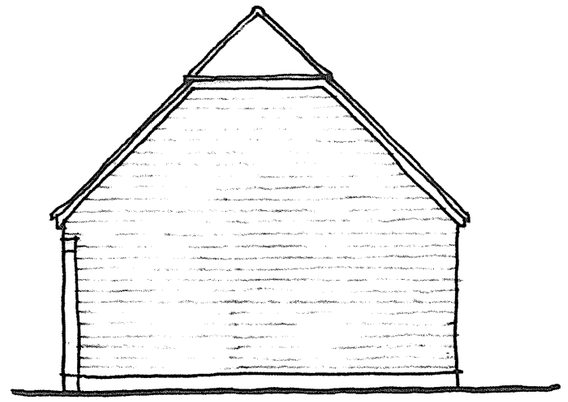

EAST ELEVATION

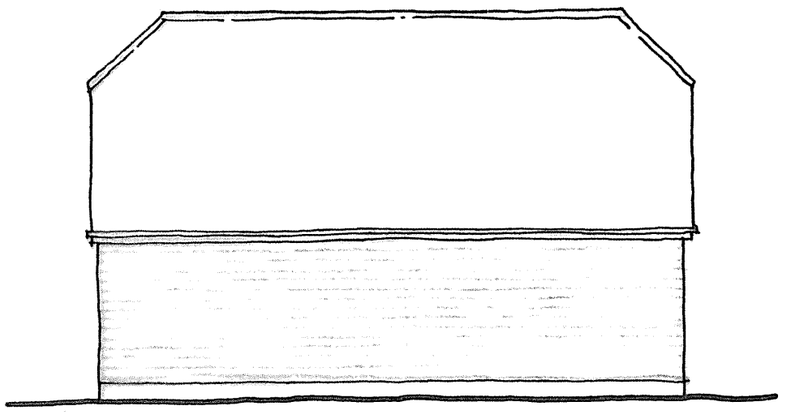

NORTH ELEVATION

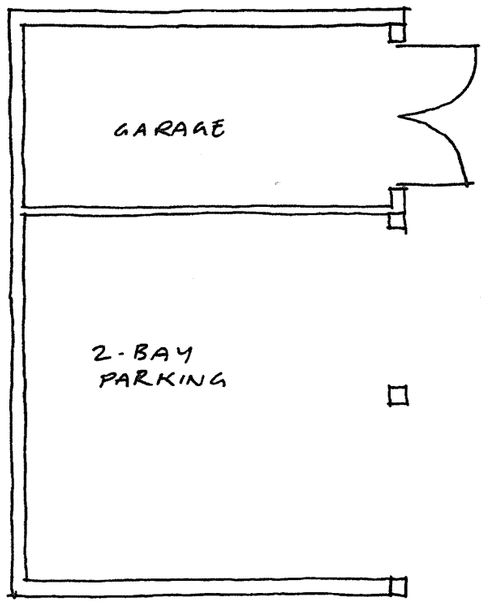

GROUND FLOOR PLAN

0 1 2 3 4 5 6m

Scale 1:100

revisions | int | date

Contractors, Sub Contractors and Suppliers are to check all relevant dimensions and levels of site and buildings before commencing any shop drawings or building work.

This drawing is copyright and may not be reproduced in any part or form without the written consent of Fowler Architecture & Planning

project
KINGSTON COTTAGE
WEST GRAFTON

drawing
CARTSHED

scale
1:100 @ A3

date
Apr '23

drawing no
210208-10

rev

FOWLER ARCHITECTURE & PLANNING

39 High Street
Pewsey
Wiltshire
SN9 5AF

01672 569444
enquiries@faap.co.uk