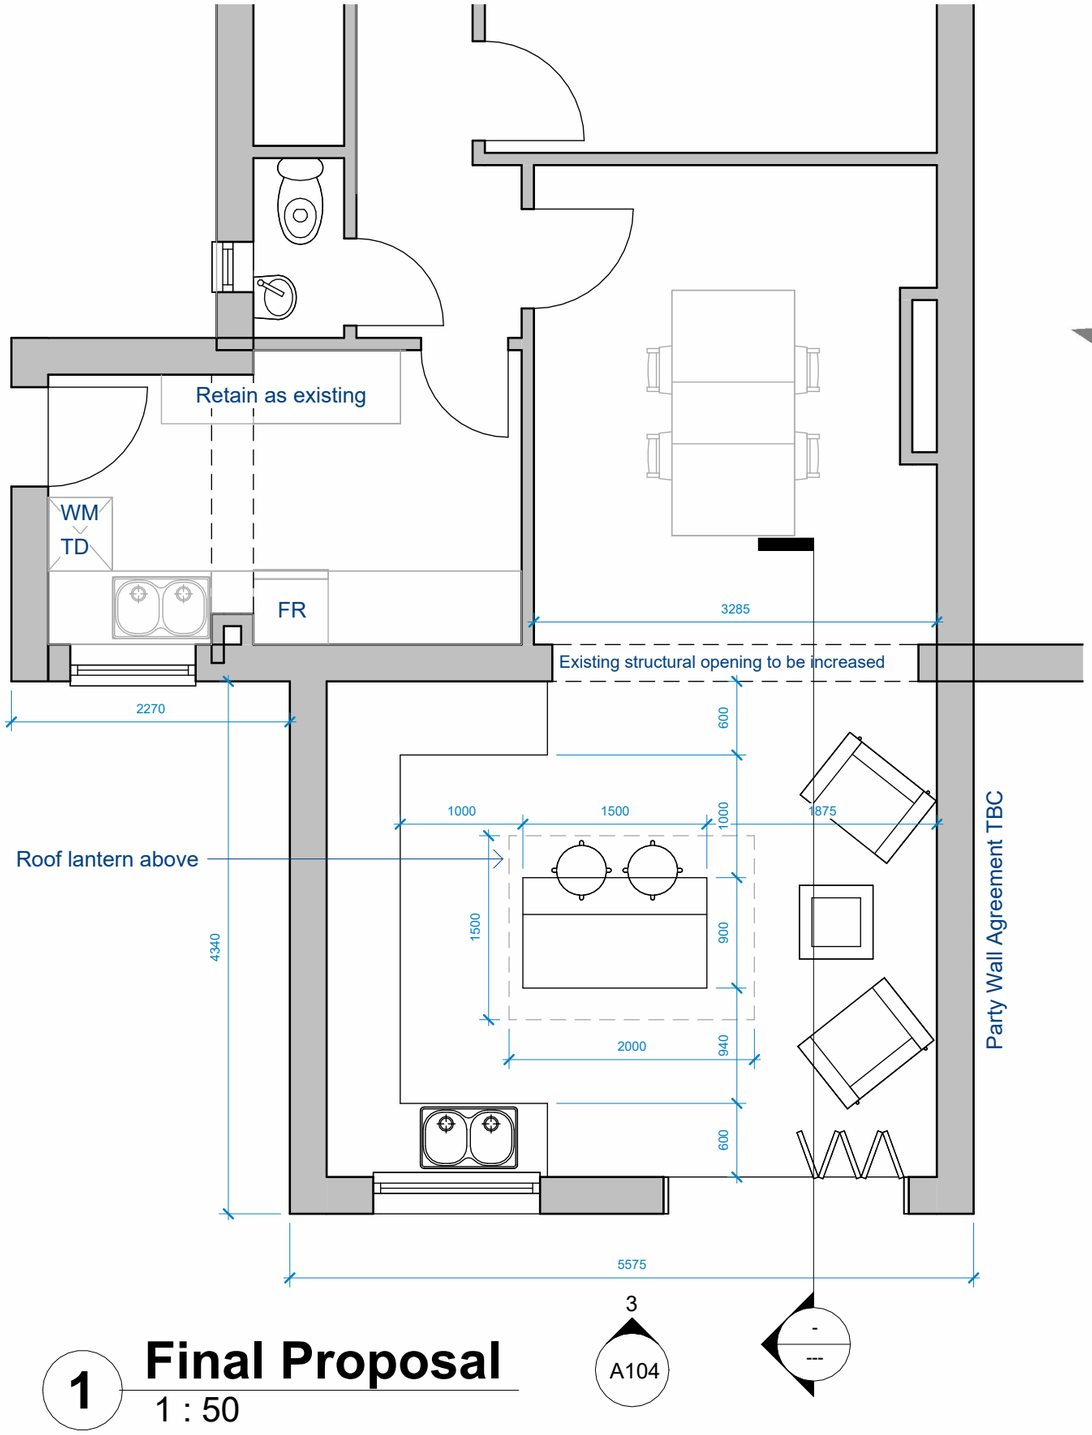

1 Final Proposal

1 : 50

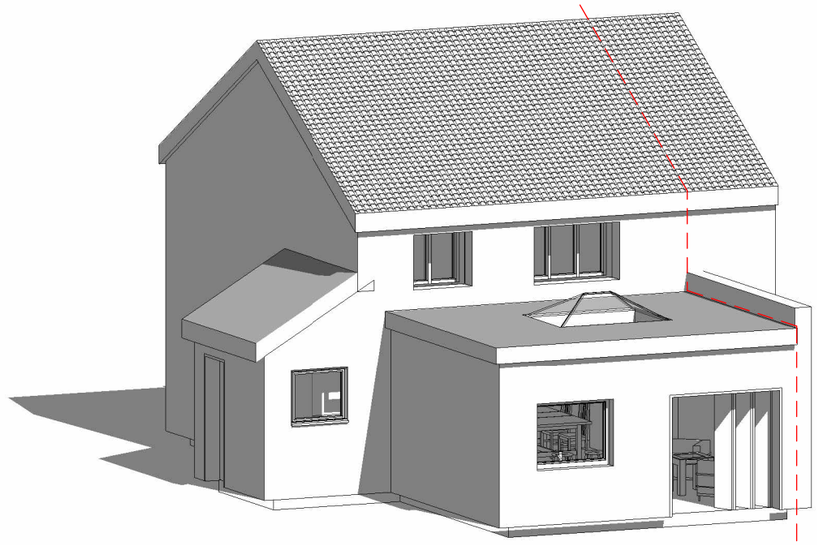

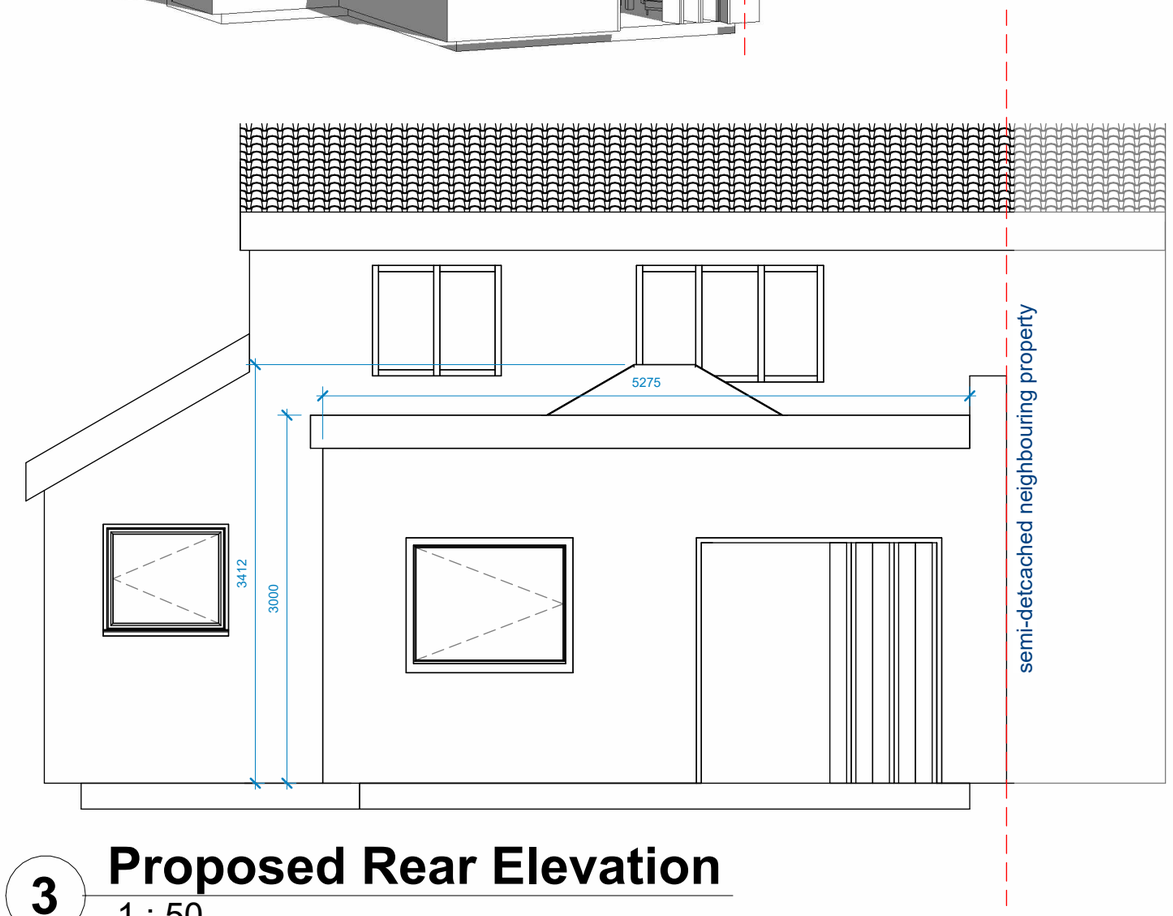

3 Proposed Rear Elevation

1 : 50

NORTH

CDM 2015 Health & Safety Information

This information relates only to 'Signigicant Hazards' identified on this drawing and is to be read in conjunction with the Designer's Risk Assessment Register.

Notes:

Kitchen Design to be done by Specialist

All dimensions to be checked on site by Contractor.

Client's Name: Nigel & Liz Gale	Drawing Tittle: Final Proposal	Drawn: LP	Checked: LP
Job Title: 47 Dallas Road	Scale: 1 : 50	Date: 14/06/2023	
		Job No: 036	Drawing No: A104
		Rev:	
		Status: SKETCH	

Rev	Date	Revision Details	Dr	Ch

CLIFTON DOWN PROPERTY LIMITED

CAD Plot Date: 20/06/2023 17:02:53

© Clifton Down Property Group Limited. No dimensions to be scaled from drawing except for the puposes of Planning Applications. The contractor should check all dimensions on site. It is the contractors responsibility to ensure compliance with Building Regulations.