

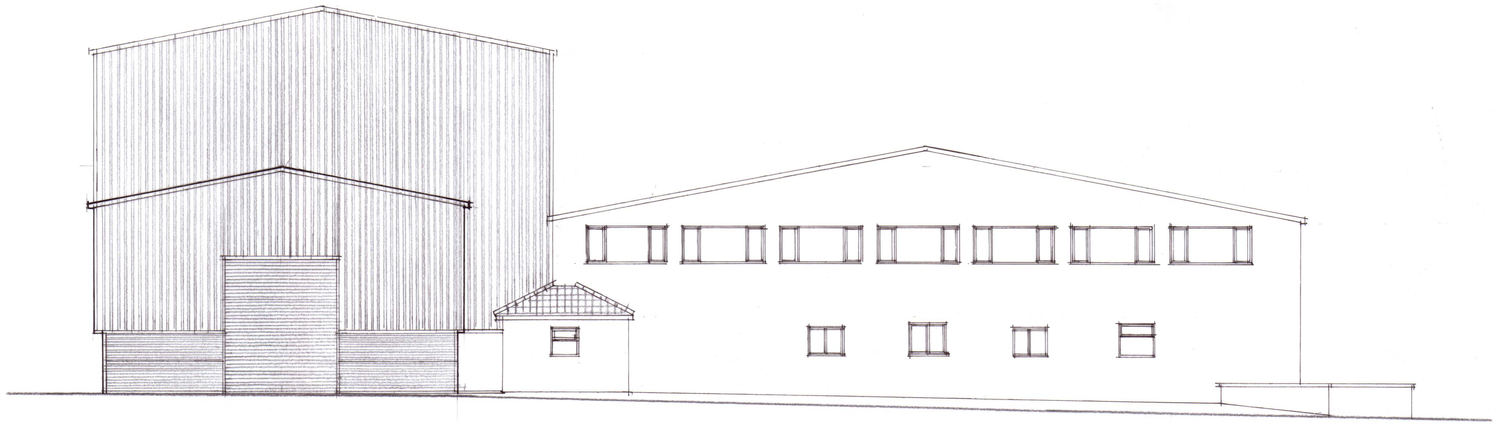


NORTH EAST ELEVATION

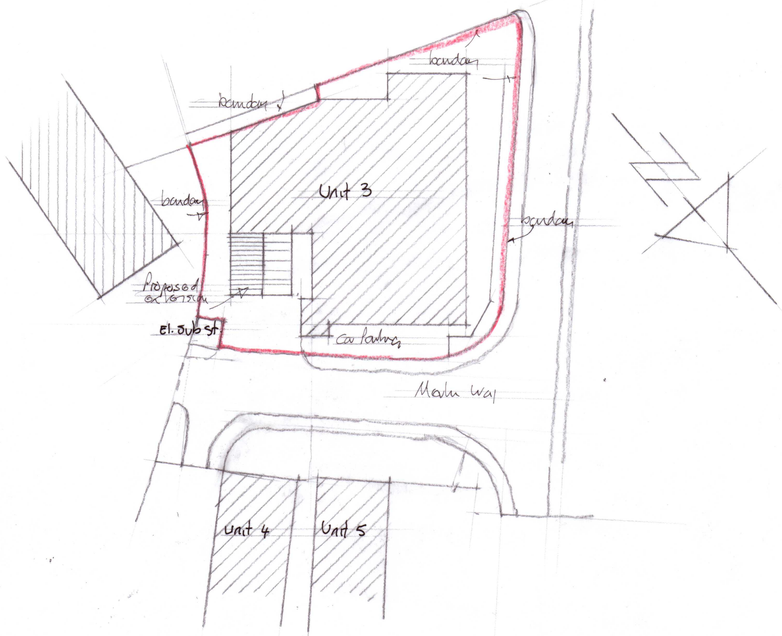


SITE PLAN Scale 1/500

30·0m at a scale of 1/500 A1 Paper Size

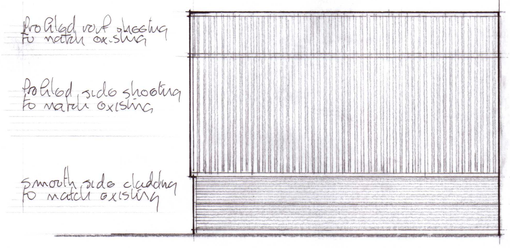

NORTH WEST ELEVATION

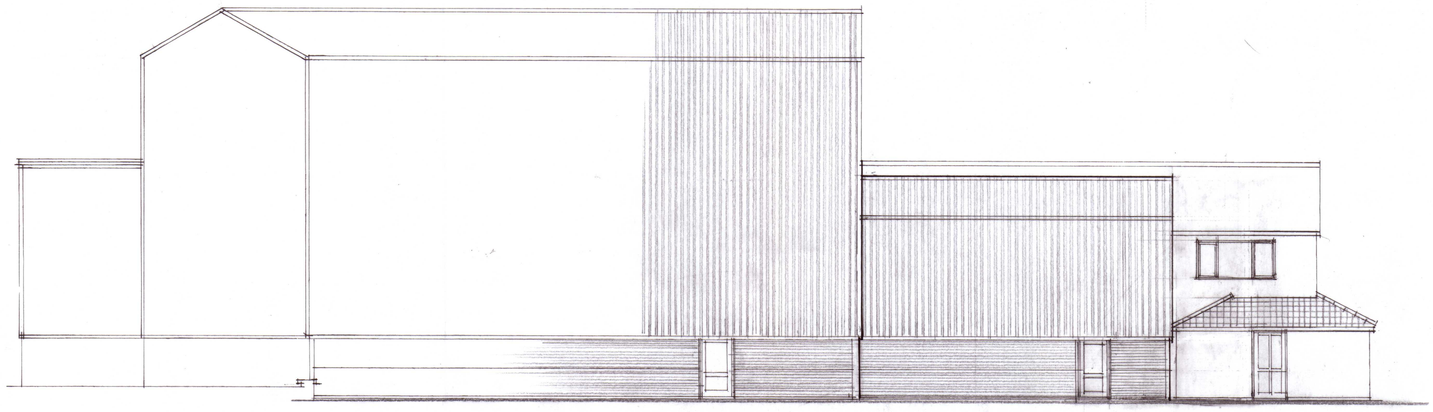

SOUTH EAST ELEVATION

PROPOSED EXTENSION TO "UNIT 3", MERLIN WAY, BOWERHILL, MELKSHAM, WILTS SN12 6TJ

PROPOSED ELEVATIONS. Scale 1/100

10·0m at a scale of 1/100 A1 Paper Size

MW6