
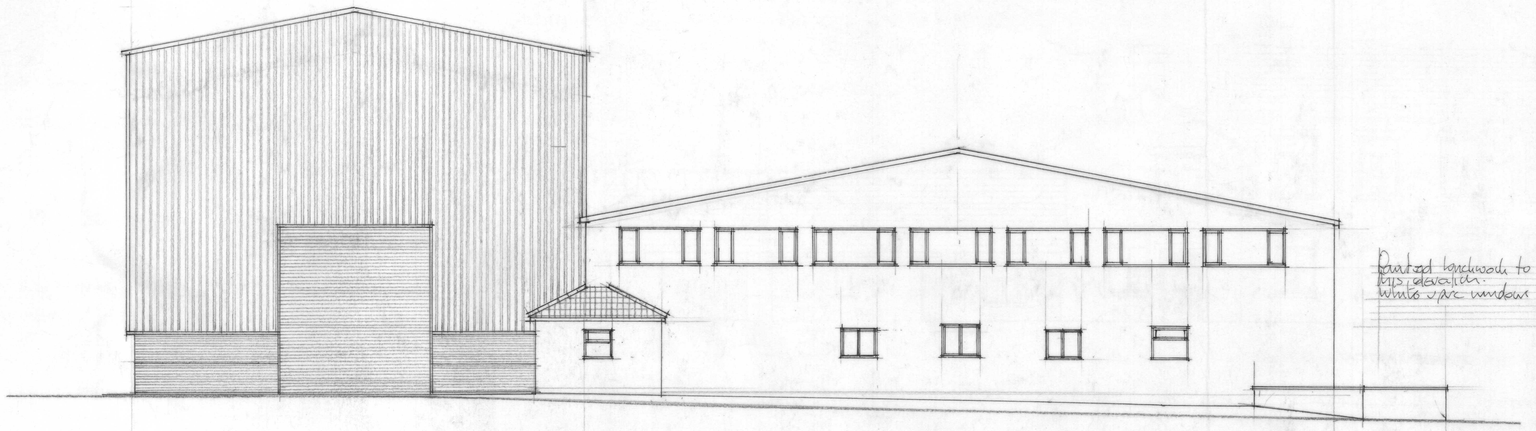


NORTH EAST ELEVATION

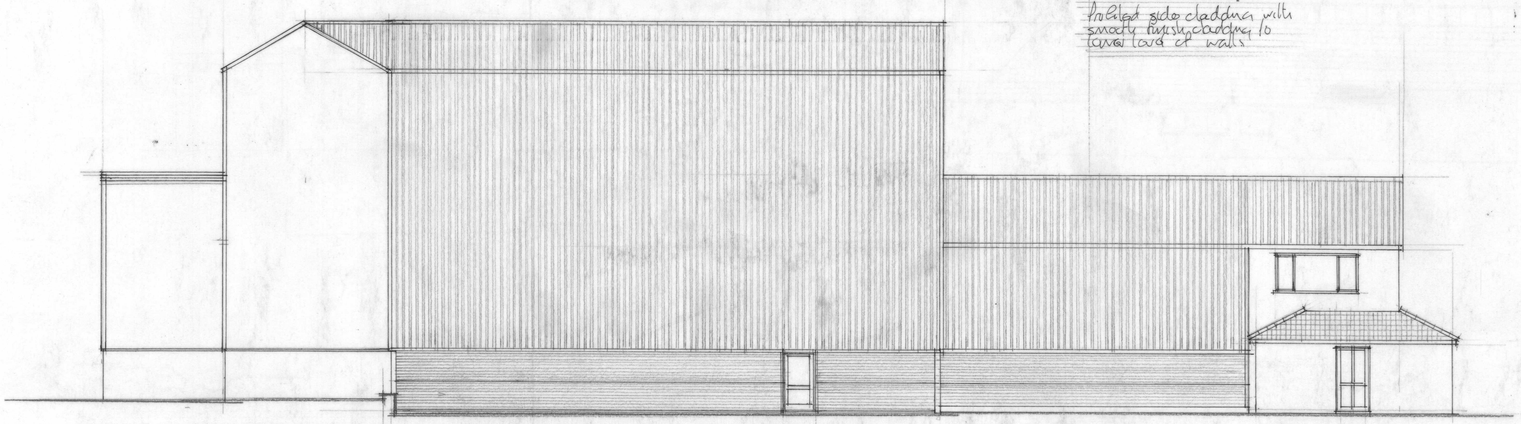

SOUTH EAST ELEVATION

PROPOSED EXTENSION TO UNIT 3, MERLIN WAY, BOWERHILL, MELKSHAM, WILTS SN12 6TJ

EXISTING ELEVATIONS Scale 1/100

10·0m at a scale of 1/100 A1 Paper size

MW3