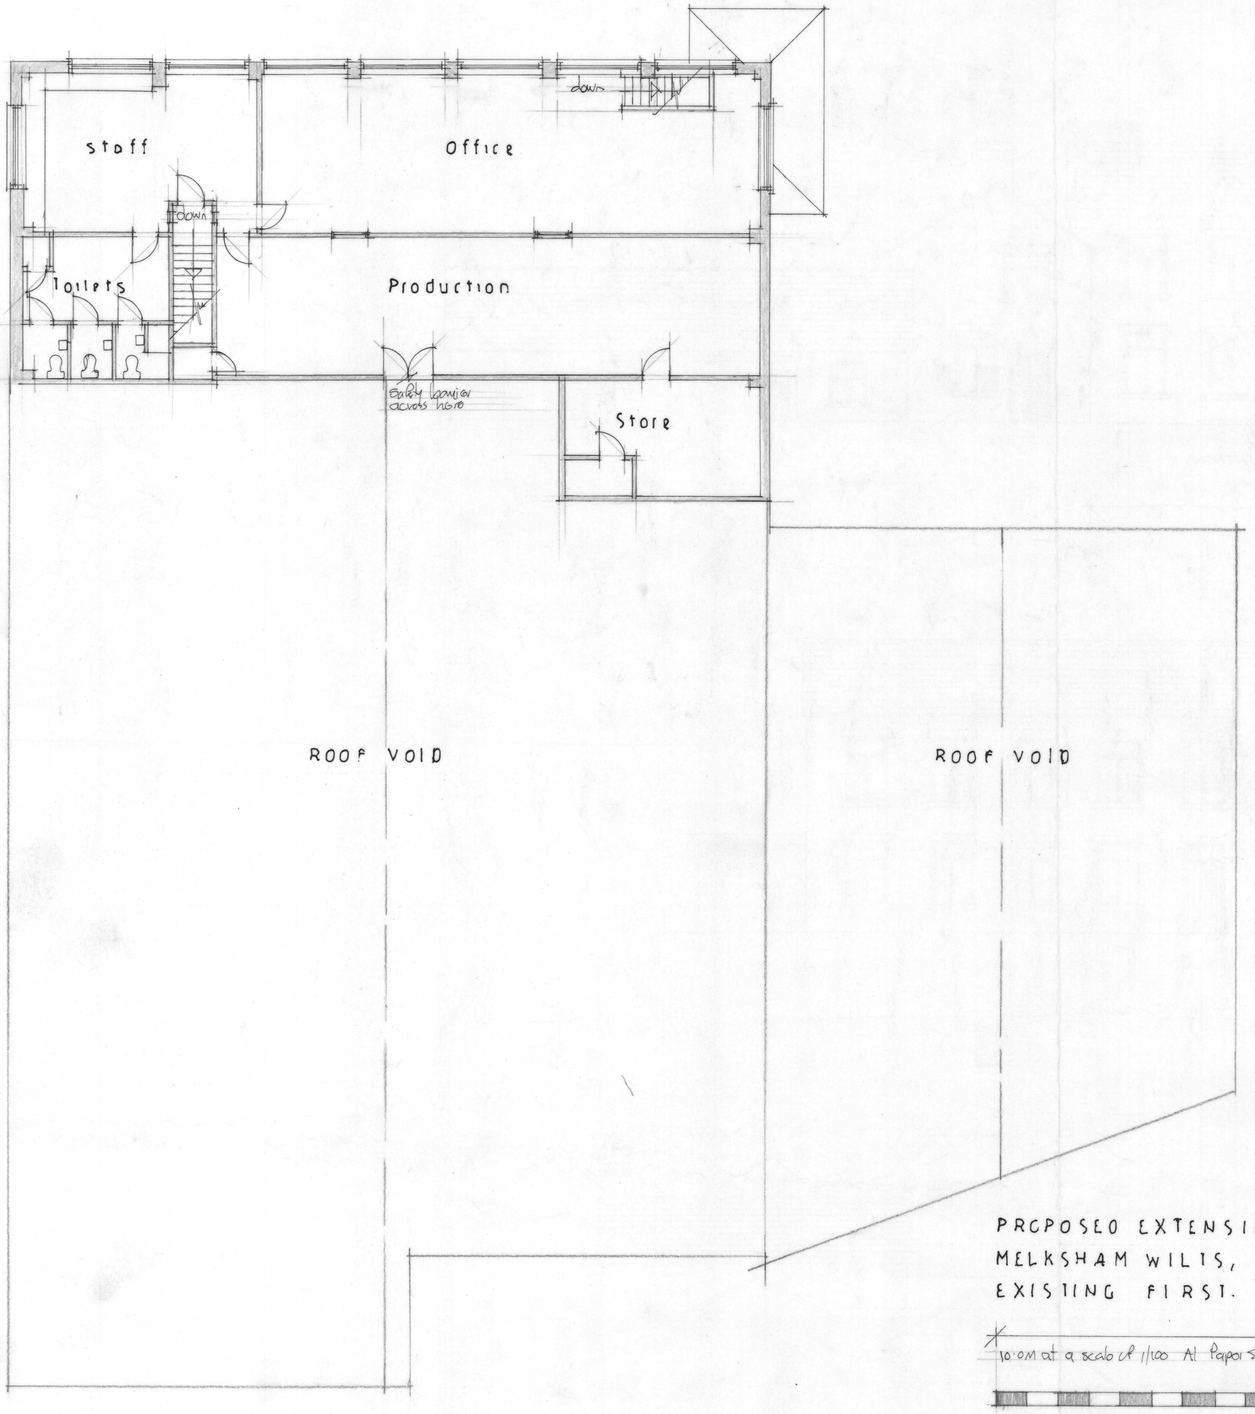


PROPOSED EXTENSION TO UNIT 3, MERLIN WAY, BOWER HILL
MELKSHAM WILTS, SN12 6TJ
EXISTING FIRST. FLOOR PLAN Scale 1/100

10·0m at a scale of 1/100 At Paper size

MW2