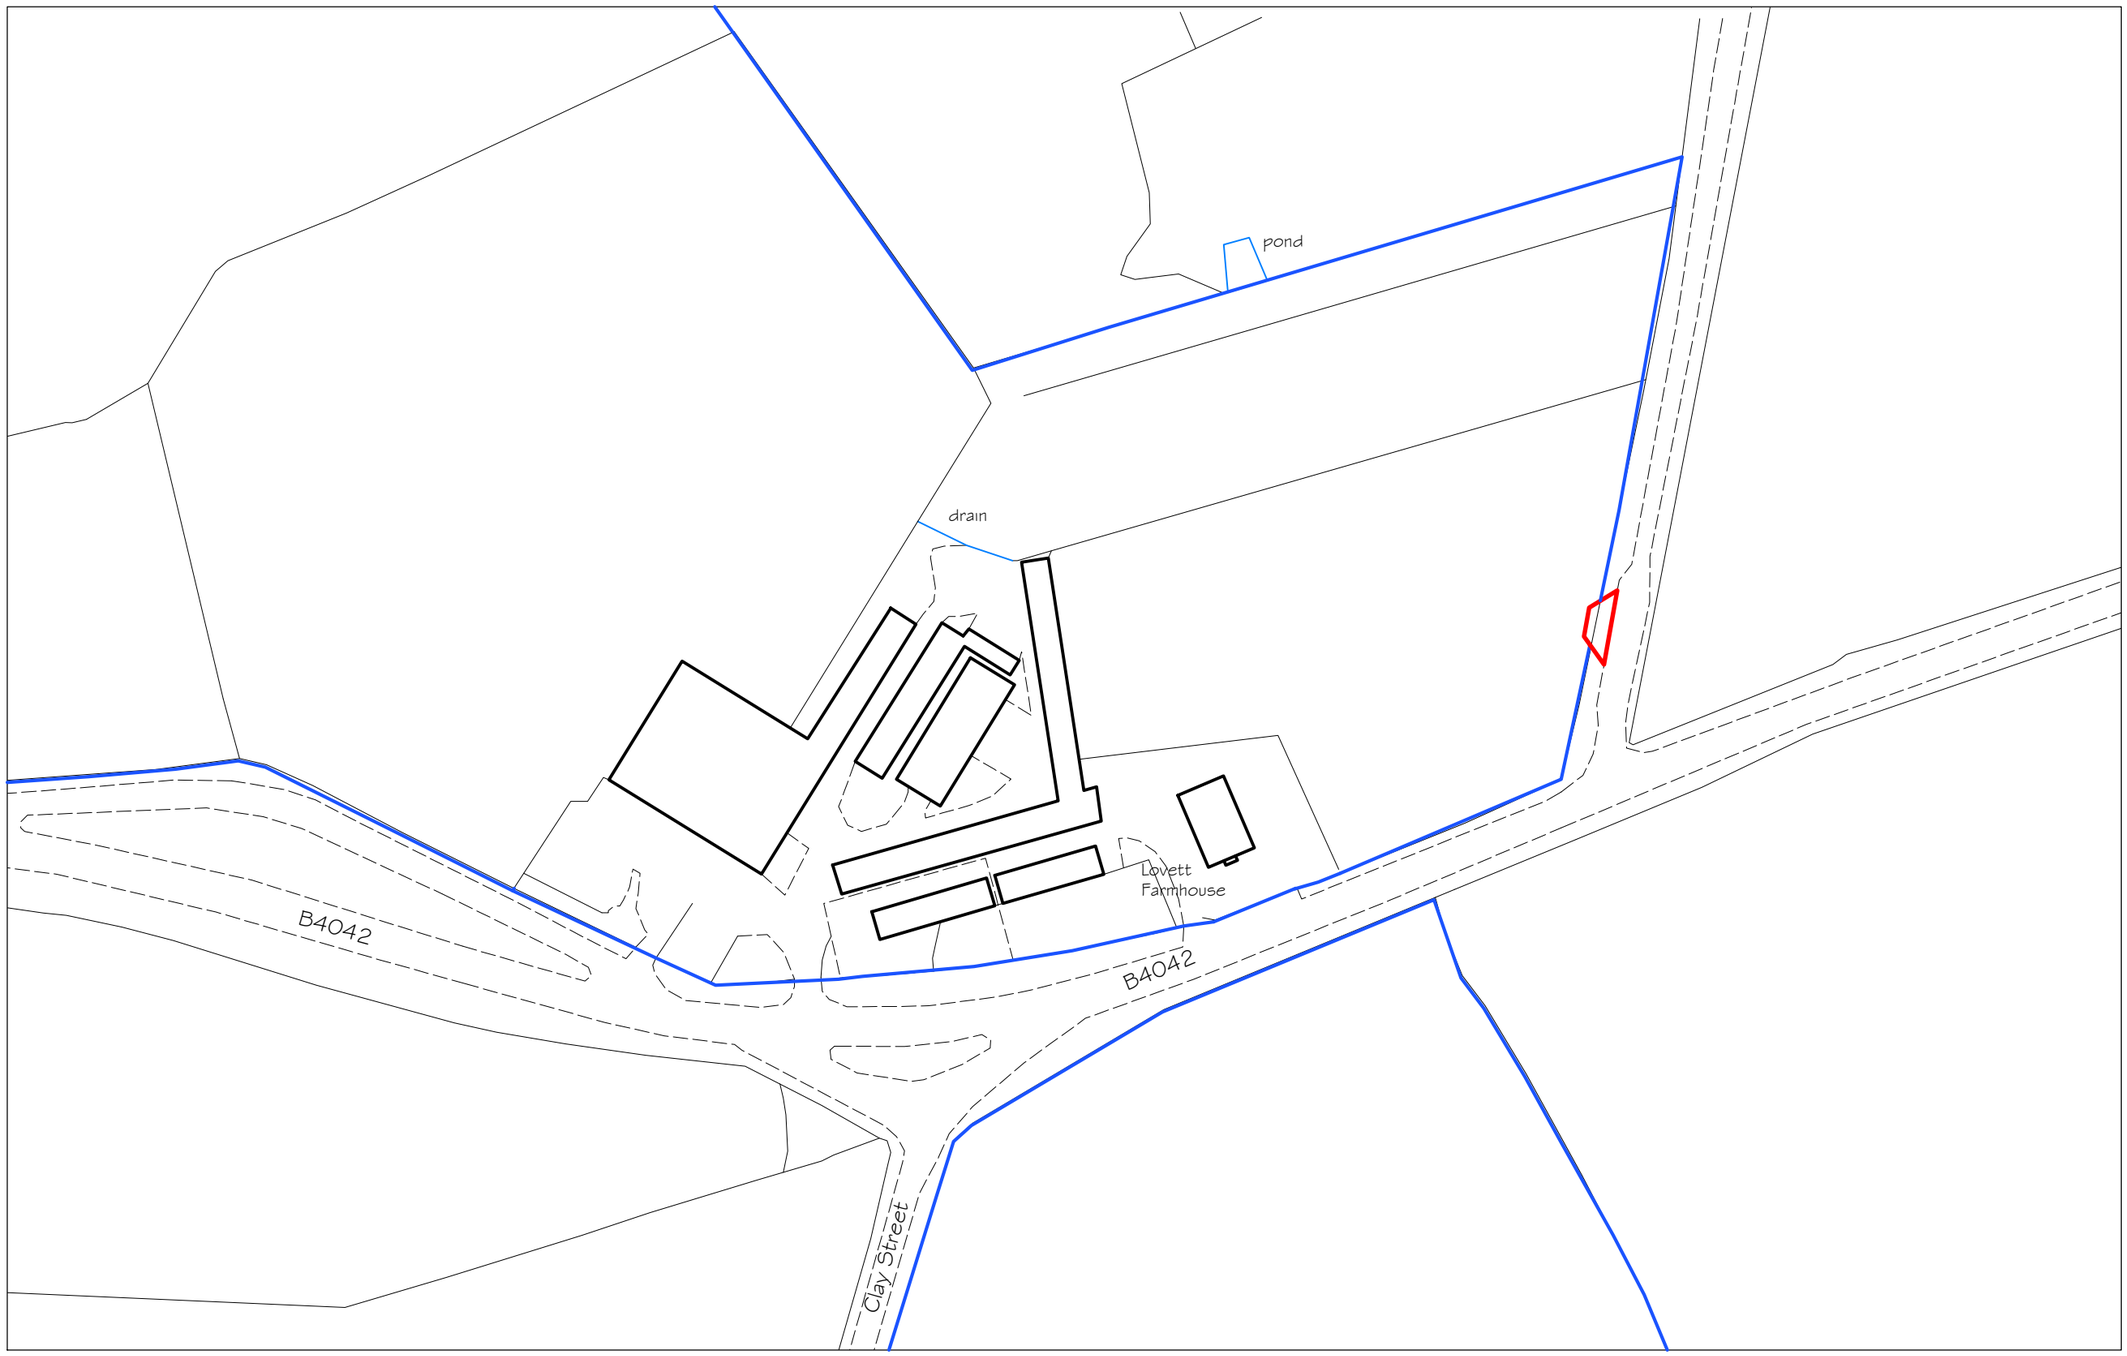


N

LOCATION PLAN 1:1250

0 25 50
Metres

Rev Date Notes

lpc
TOWN AND COUNTRY PLANNING DEVELOPMENT CONSULTANTS

LPC (TRULL) LTD.,
TRULL, TETBURY, GLOUCESTERSHIRE GL8 8SQ
Tel: 01285 841433 email: admin@lpctrull.com

Client
Mr N Barnes

Project
Lovett Farmhouse, Little Somerford

Drawing
LOCATION PLAN

Date: May 2023 Scale: 1:1250 @ A3

Drawing Number
LPC 884 EX 201