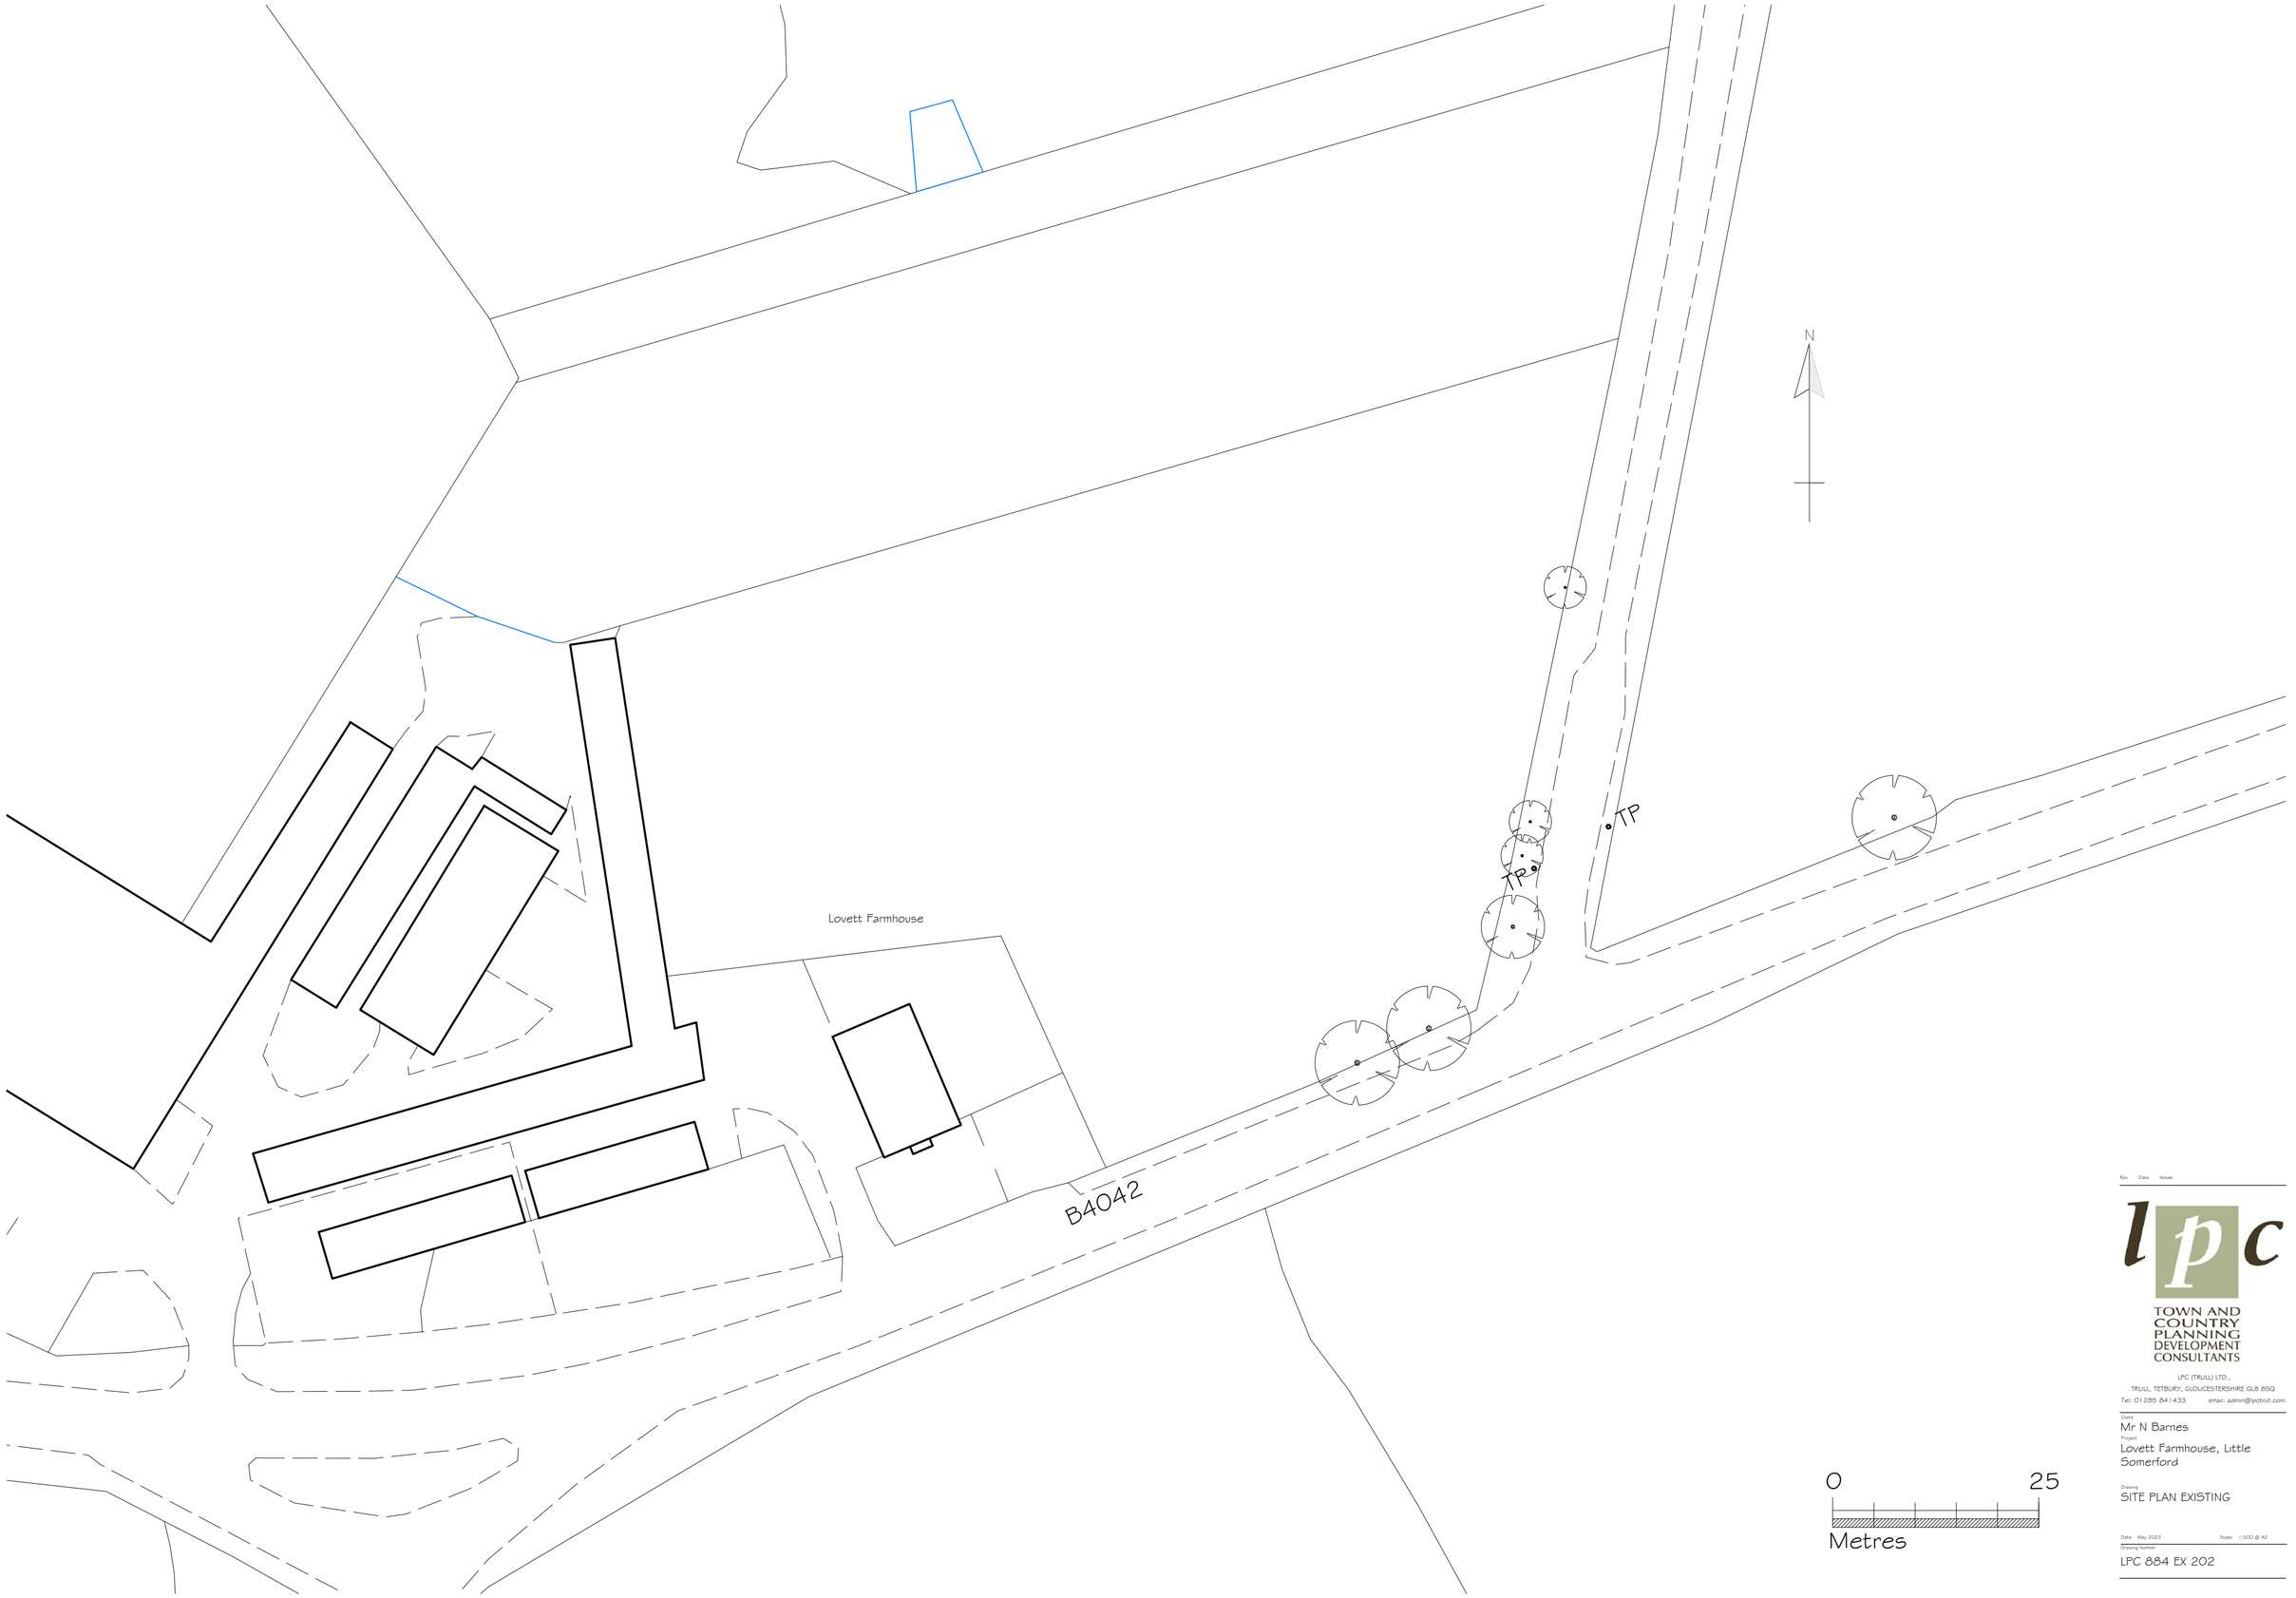


Rev. Date Notes

lpc

TOWN AND COUNTRY PLANNING DEVELOPMENT CONSULTANTS

LPC (TRULL) LTD.,
TRULL, TETBURY, GLOUCESTERSHIRE GL8 8SQ
Tel: 01285 841433 email: admin@lpctrull.com

Client
Mr N Barnes

Project
Lovett Farmhouse, Little Somerford

Drawing
SITE PLAN EXISTING

Date: May 2023 Scale: 1:500 @ A2

Drawing Number
LPC 884 EX 202