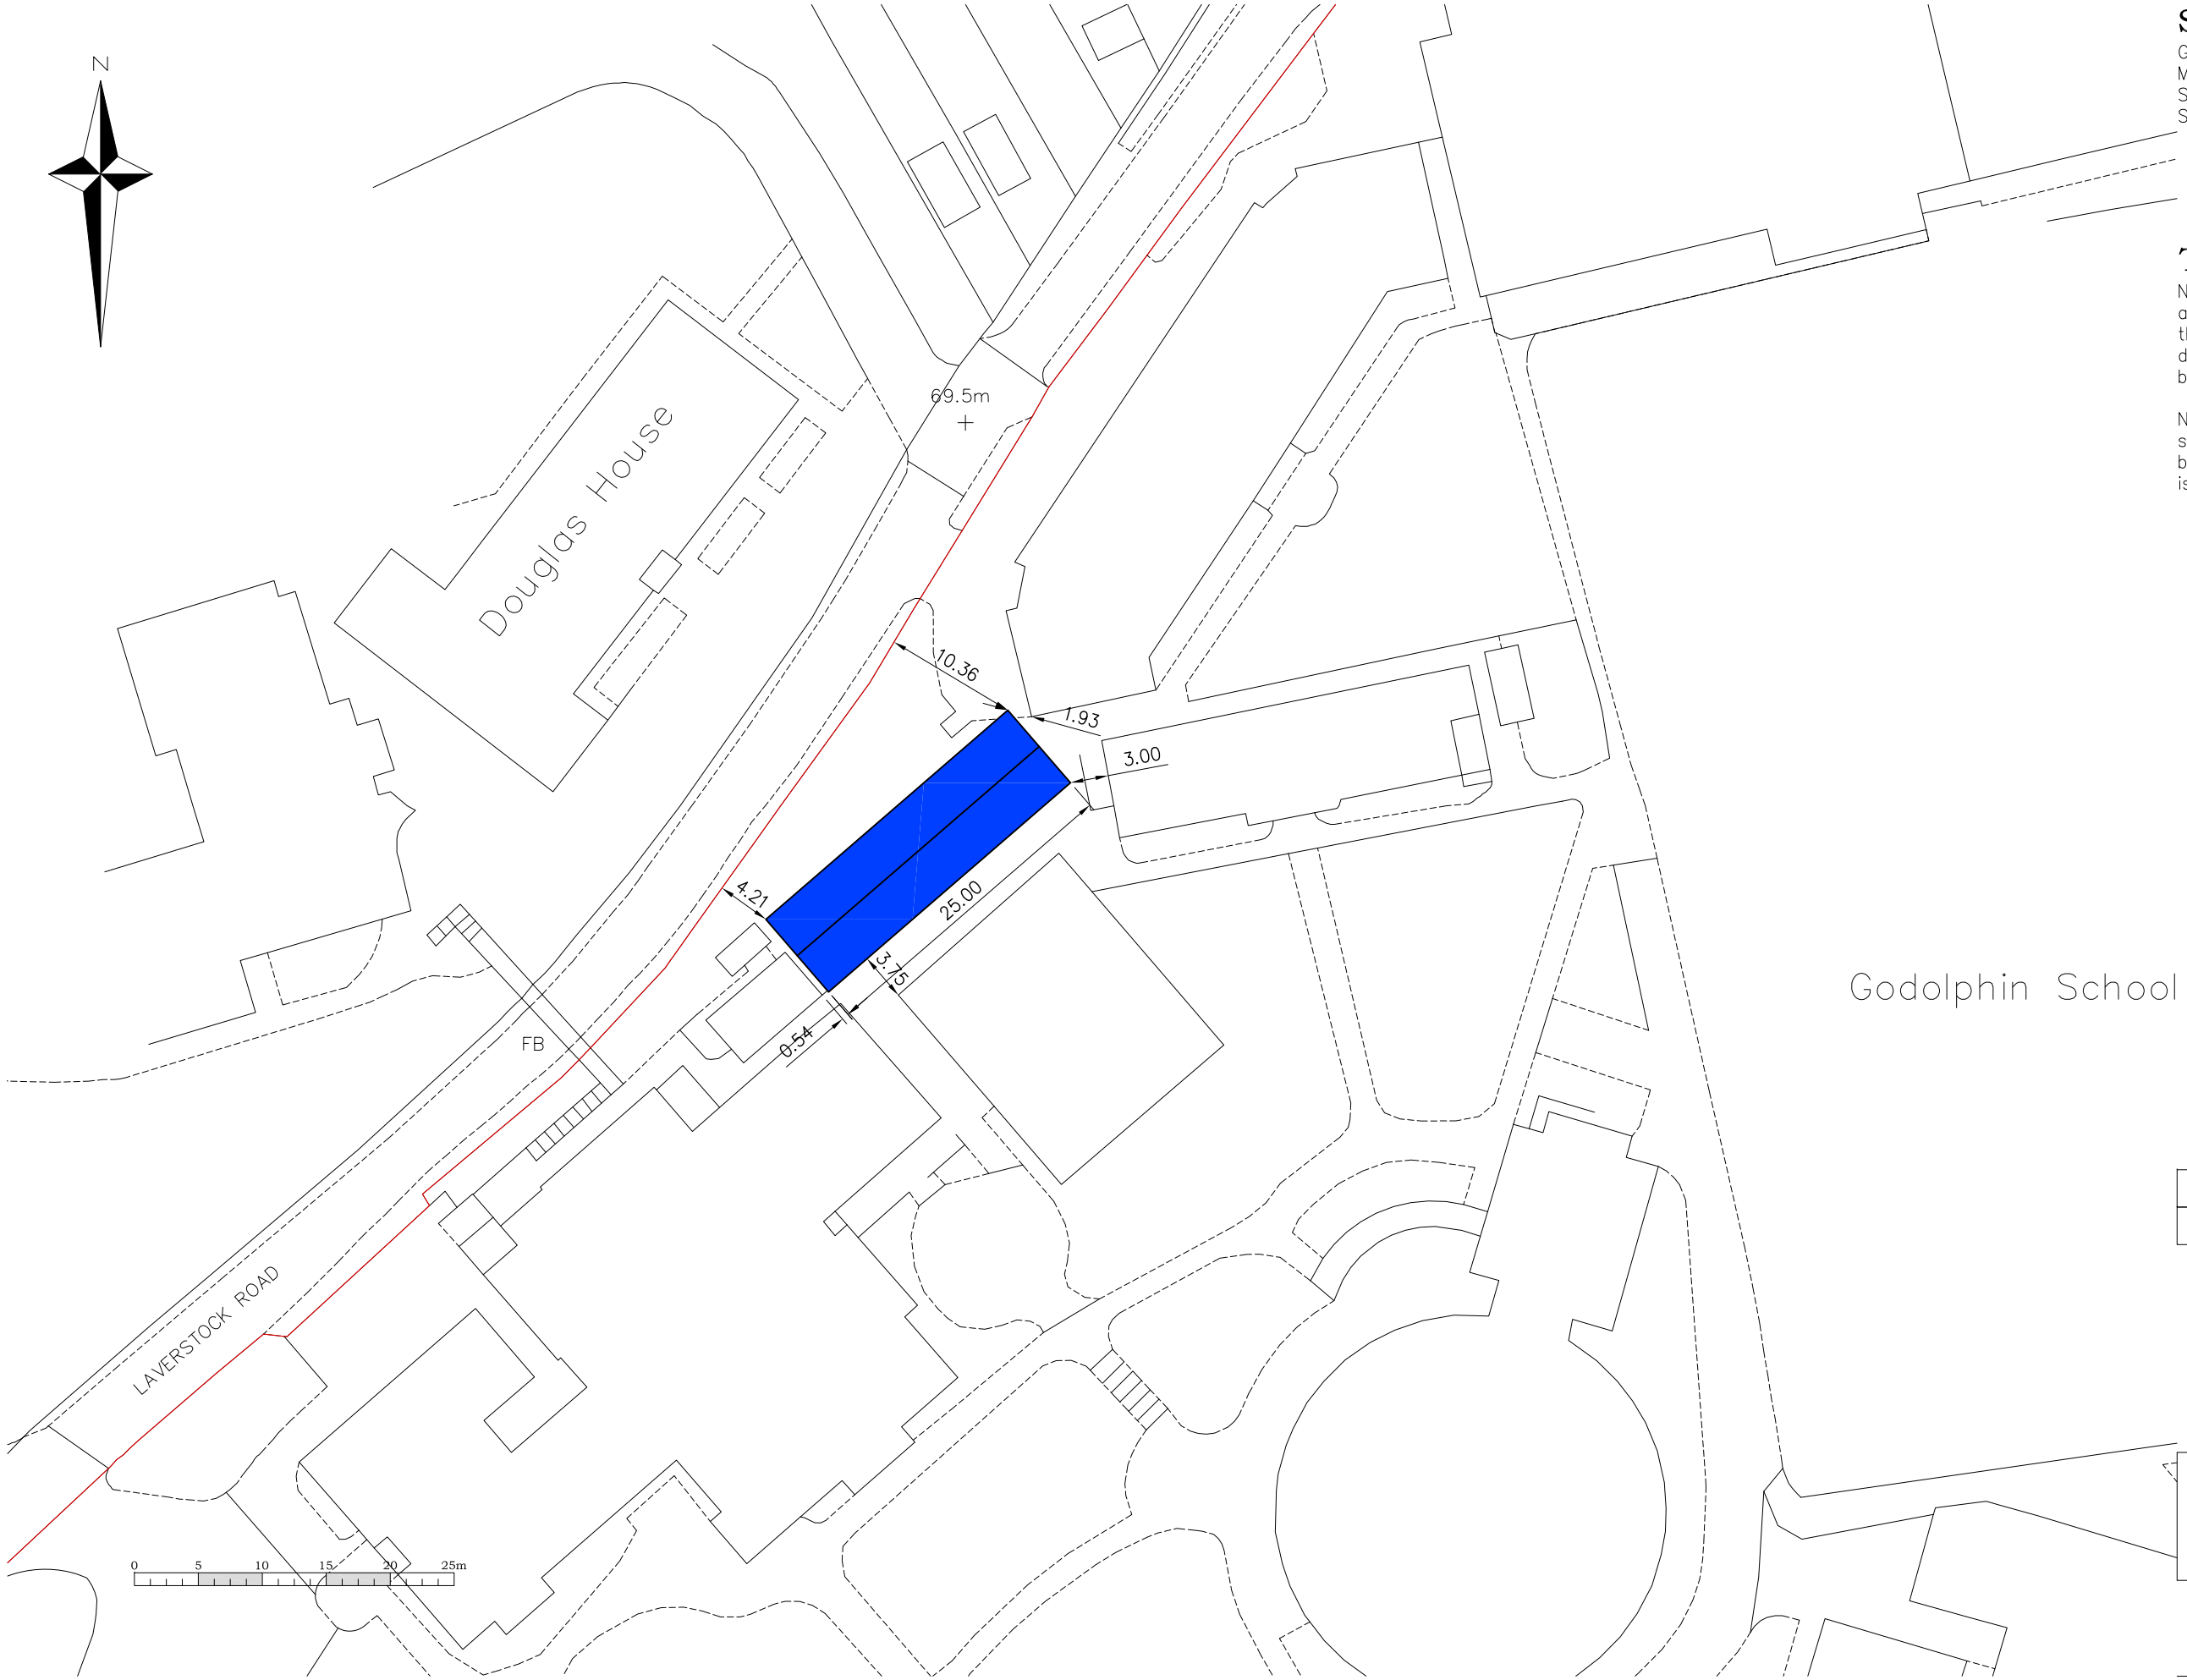

Site Address:

Godolphin School
Millfield Hill
Salisbury
SP1 2RA

Transportation

No access to and from the school will be altered as a result of the replacement of the existing dance studio. The existing, derelict building is larger than the new building.

No additional staff or pupils will attend the school as a result of the replacement building and therefore no additional parking is required.

Godolphin School

ARVdesign

Rev	Comment	Date
Designer:	Ross Vinter	

Client: Smart-Space Instant Buildings

Project: New Aluminium Framed Classroom
for Godolphin School, Millfield Hill, Salisbury

Title: Block Plan

Job No.	35147
Drawing No.	PLN02
Revision No.	00
Scale:	1:500 @ A3

© ARV Design
15 Eastwood Avenue, Giffnock, G46 6LS
www.arvdesign.co.uk ross@arvdesign.co.uk
07921 993 680