
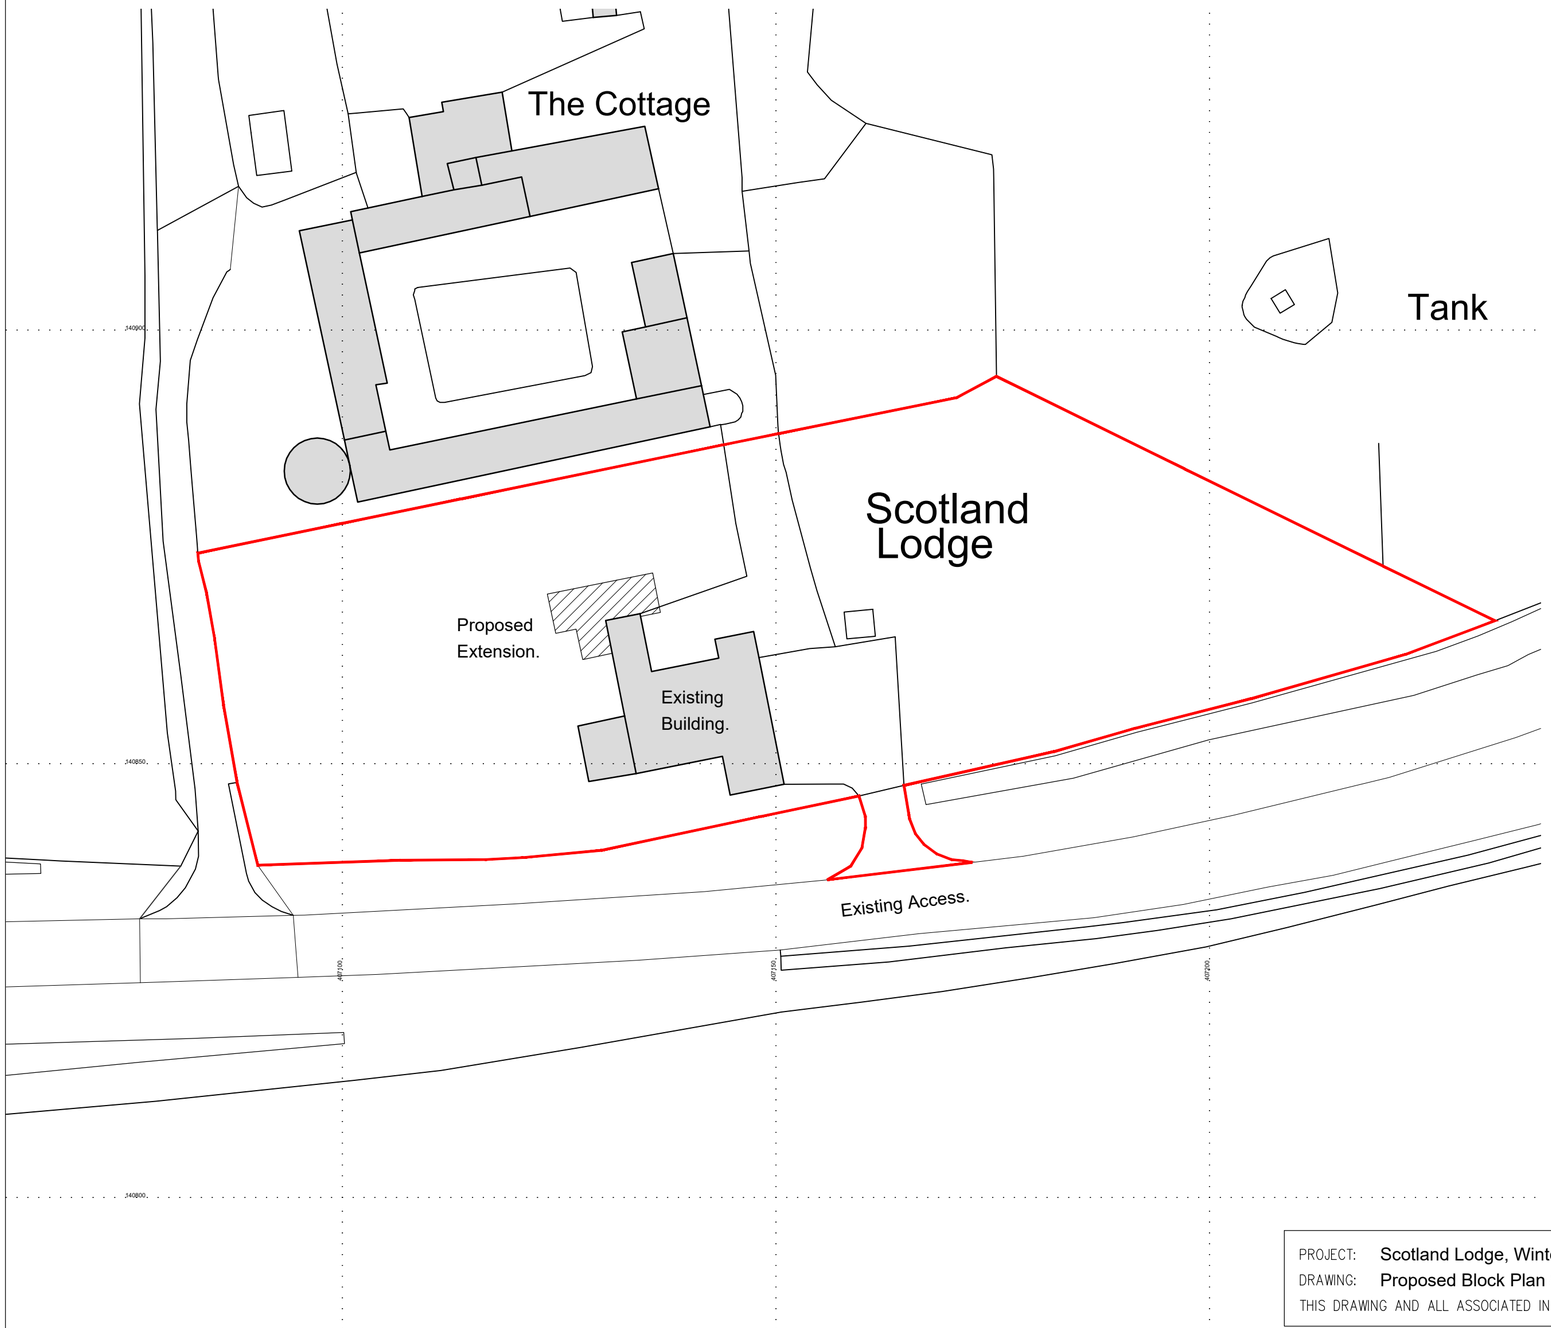


Proposed Block Plan 1:500 at A3

METRES AT 1:500

0 10 20 30 40 50

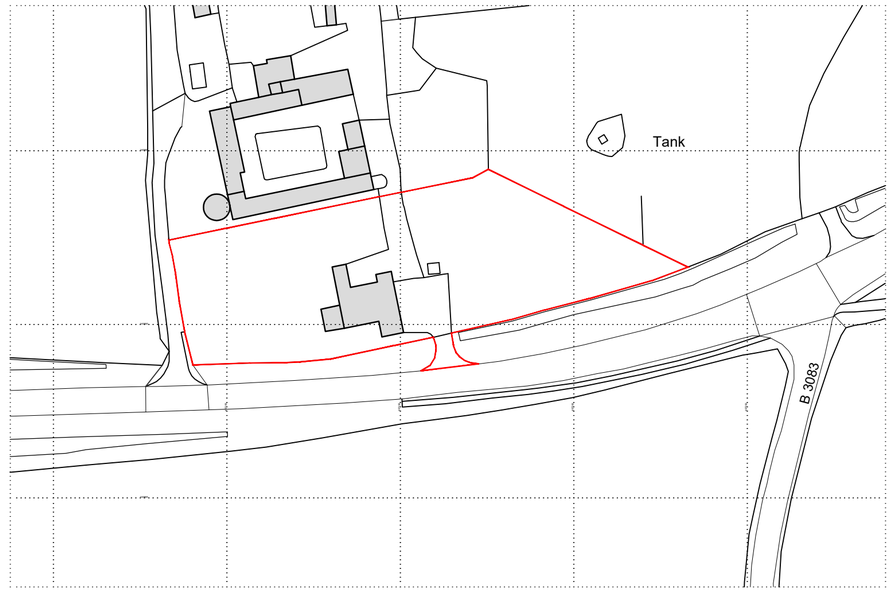

Ordnance Survey, (c) Crown Copyright 2023. All rights reserved. Licence number 100022432

DRAWING LEGEND:

Site Boundary. Existing Buildings. Proposed Extension.

Existing Location Plan 1:1250 at A3

METRES AT 1:1250

0 20 40 60 80 100

N

PROJECT:	Scotland Lodge, Winterbourne Stoke, Salisbury, Wiltshire, SP3 4TF.	JOB No:	22068	DATE:	May 2023
DRAWING:	Proposed Block Plan & Existing Location Plan.	DRWG No:	100	SCALE:	A3 - 1:500 / 1:1250

THIS DRAWING AND ALL ASSOCIATED INFORMATION IS PROTECTED BY COPYRIGHT

R & S CONSULTANTS LTD
SURVEYORS AND ARCHITECTURAL TECHNOLOGISTS
THE OLD COACH HOUSE, BARTON HILL, SHAFTESBURY, DORSET, SP7 8DQ.
RICHARD 07887763526 BEN 07792224875