

0 1 2 3 4 5


1:50 scale correct when printed at A1
1:100 scale correct when printed at A3

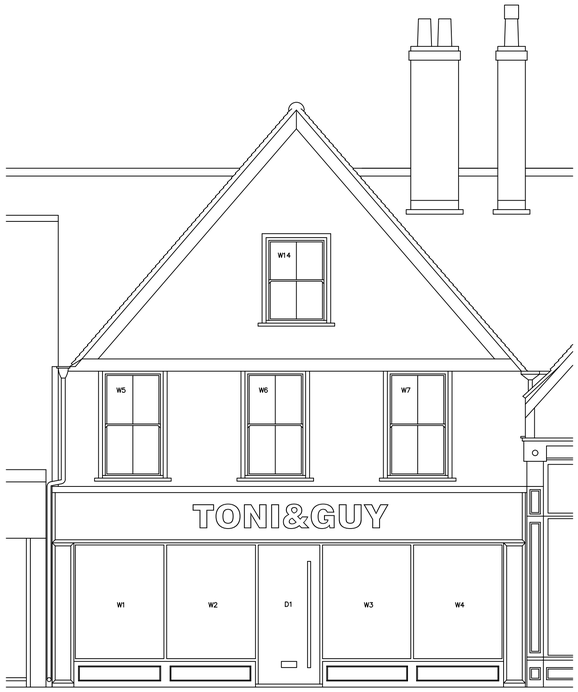


South Elevation 1:50

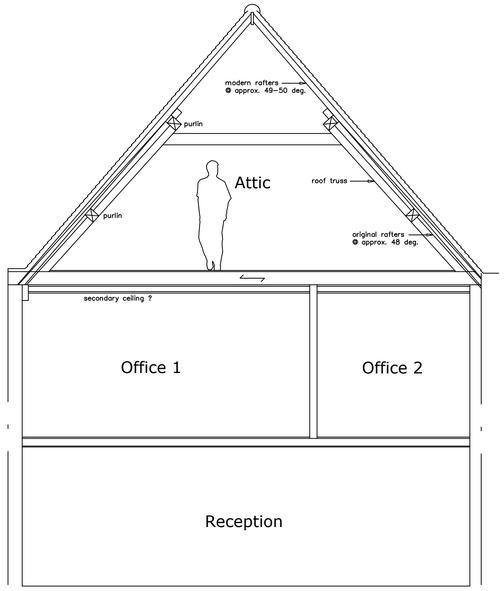


Section A-A 1:50

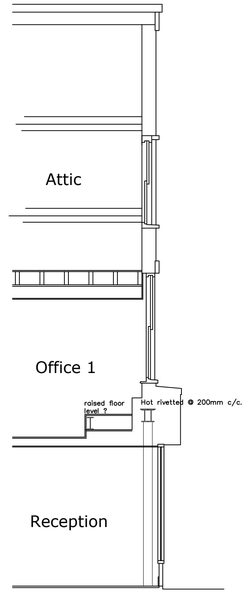


Section B 1:50

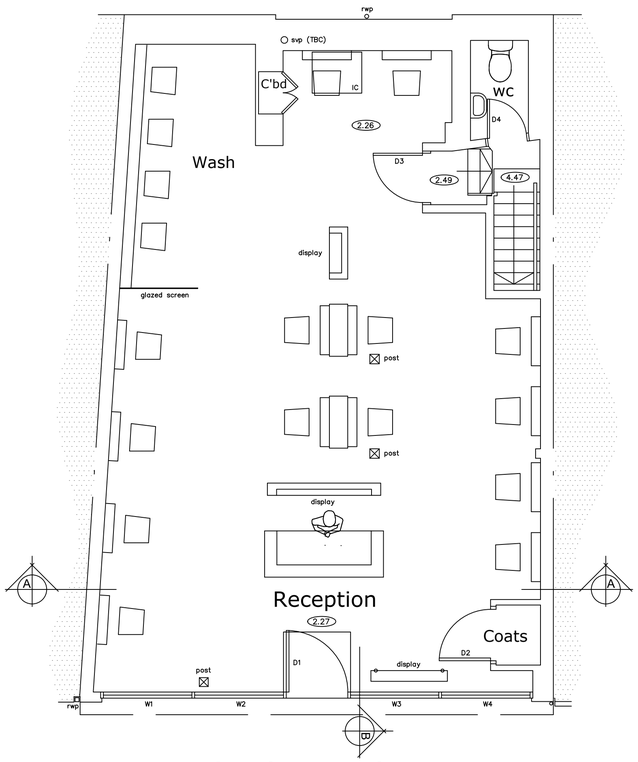

Ground Floor Plan 1:50

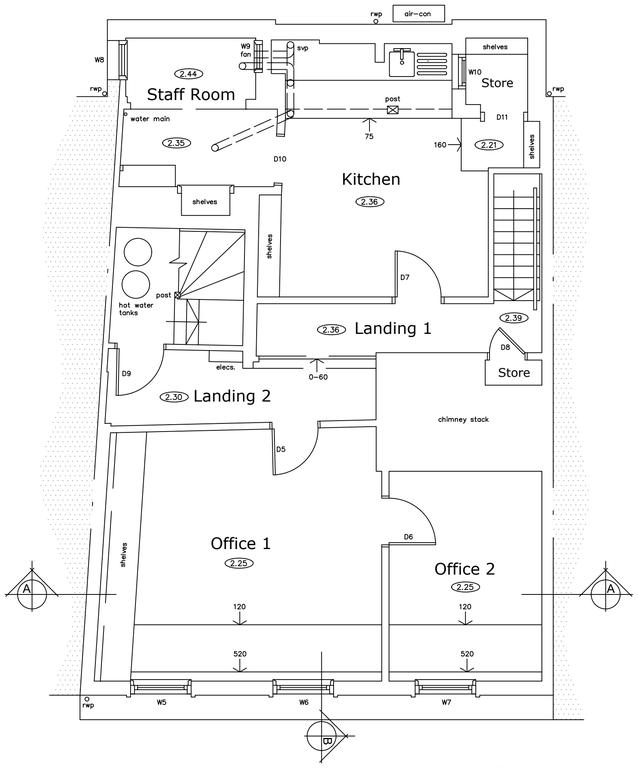

First Floor Plan 1:50

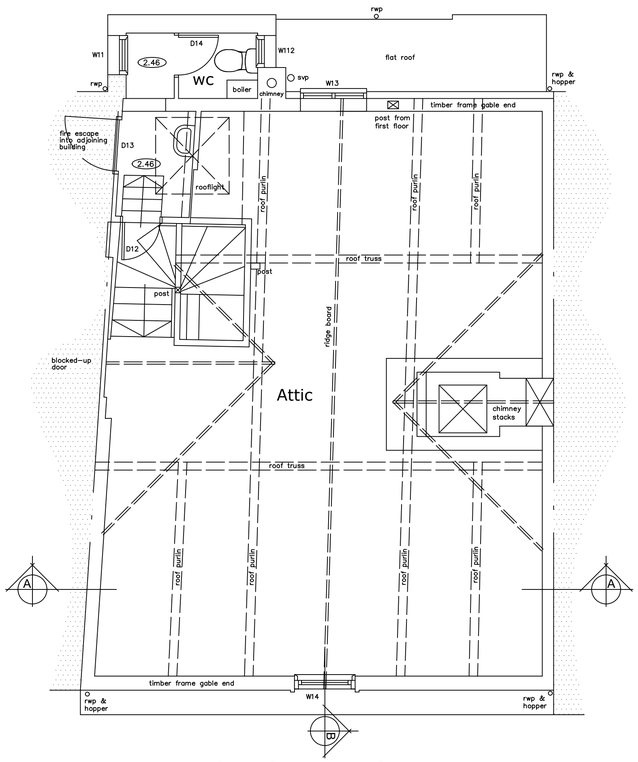

Second Floor Plan 1:50

Gerald Steer
Chartered Architect
BSc.B. Arch MSc FRIAS

1 ParsonageClose
Stratford-sub-Castle
Salisbury SP1 3LP

t: 01722 338013
e: gerry@geraldsteer.com

Rev	Date	Description

Do not scale from drawings, use dimensioned figures only and report any discrepancies to the Architect's office.

All rights described in Chapter IV of the Copyright, Design and Patents Act 1988 have been generally asserted. ©

Title : Proposed Alterations at
44 Silver Street
Salisbury SP1 2NE

Drawing : Existing Plans Elevations + Sections

Scale : 1:50 @ A1 1:100 @ A3
Drawn : CGP
Date : Jan 2023

Drawing No. 1289.P.02

Revision