

NORTH ELEVATION

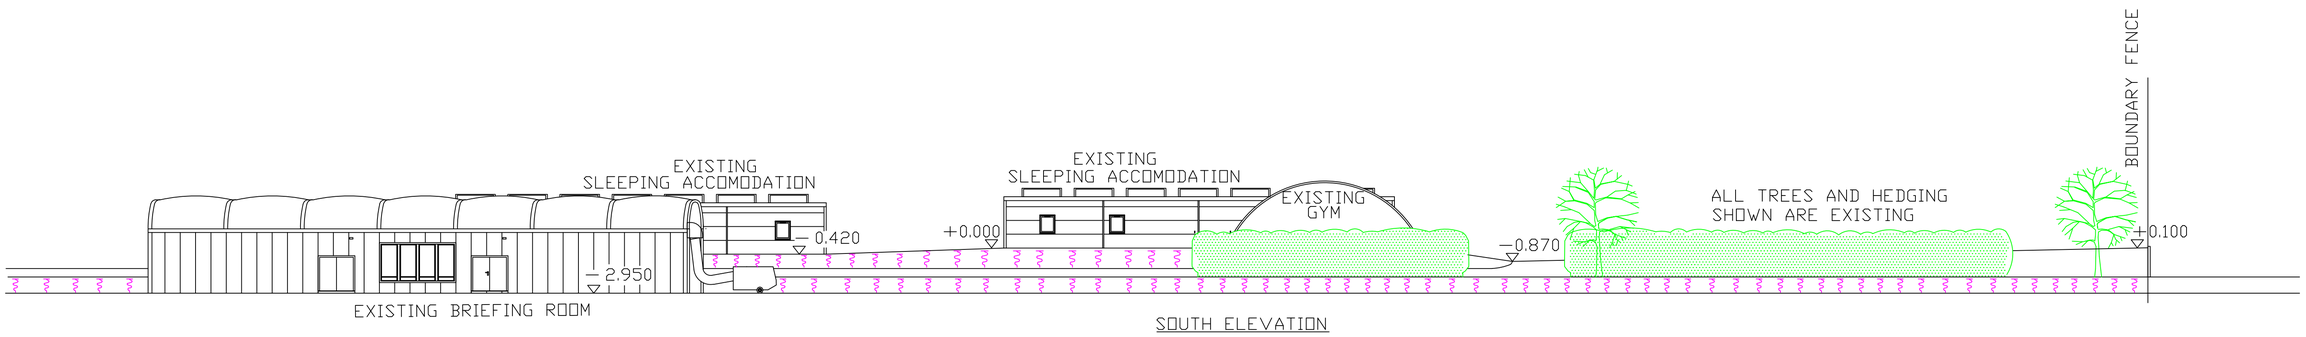

SOUTH ELEVATION



EAST ELEVATION

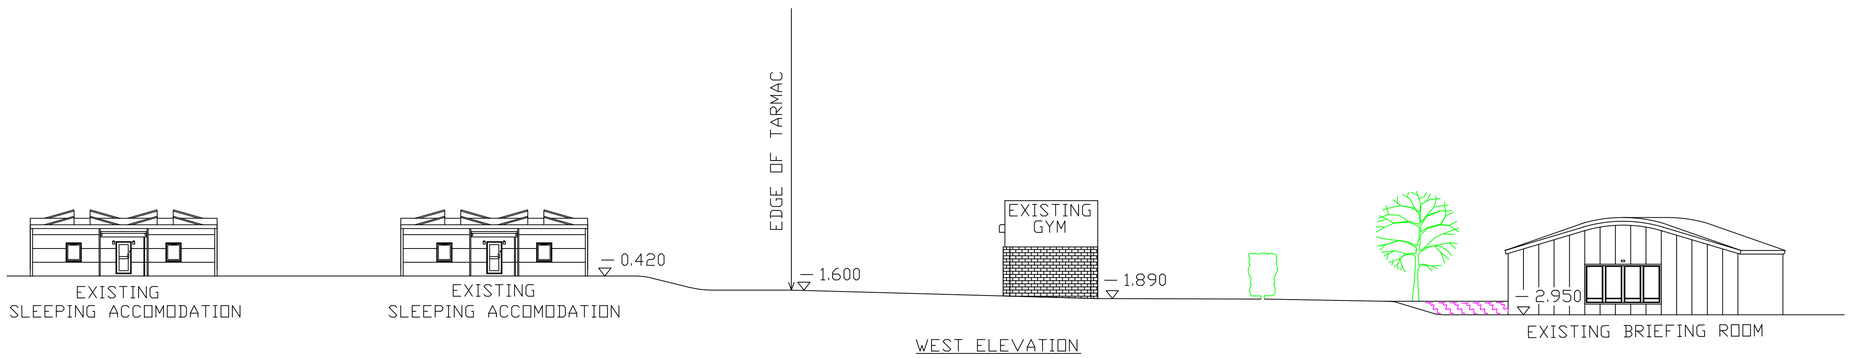

WEST ELEVATION



REV	DESCRIPTION	BY	DATE
A	EXISTING BUILDINGS LABELLED	GBL	20-02-23

TITLE:
PROPOSED SECTIONS AT KNOOK CAMP,
HEYTESBURY, WARMINSTER WILTS,
FOR:- LANDMARC

PETER GRIST ARCHITECTURAL CONSULTANT

© UNAUTHORISED COPYING OR USE IS NOT PERMITTED

DRAWN: GBL	DATE: 14-01-2023	SCALE: 1:200 @A1
DRG No: ALL SECTIONS		REV: A