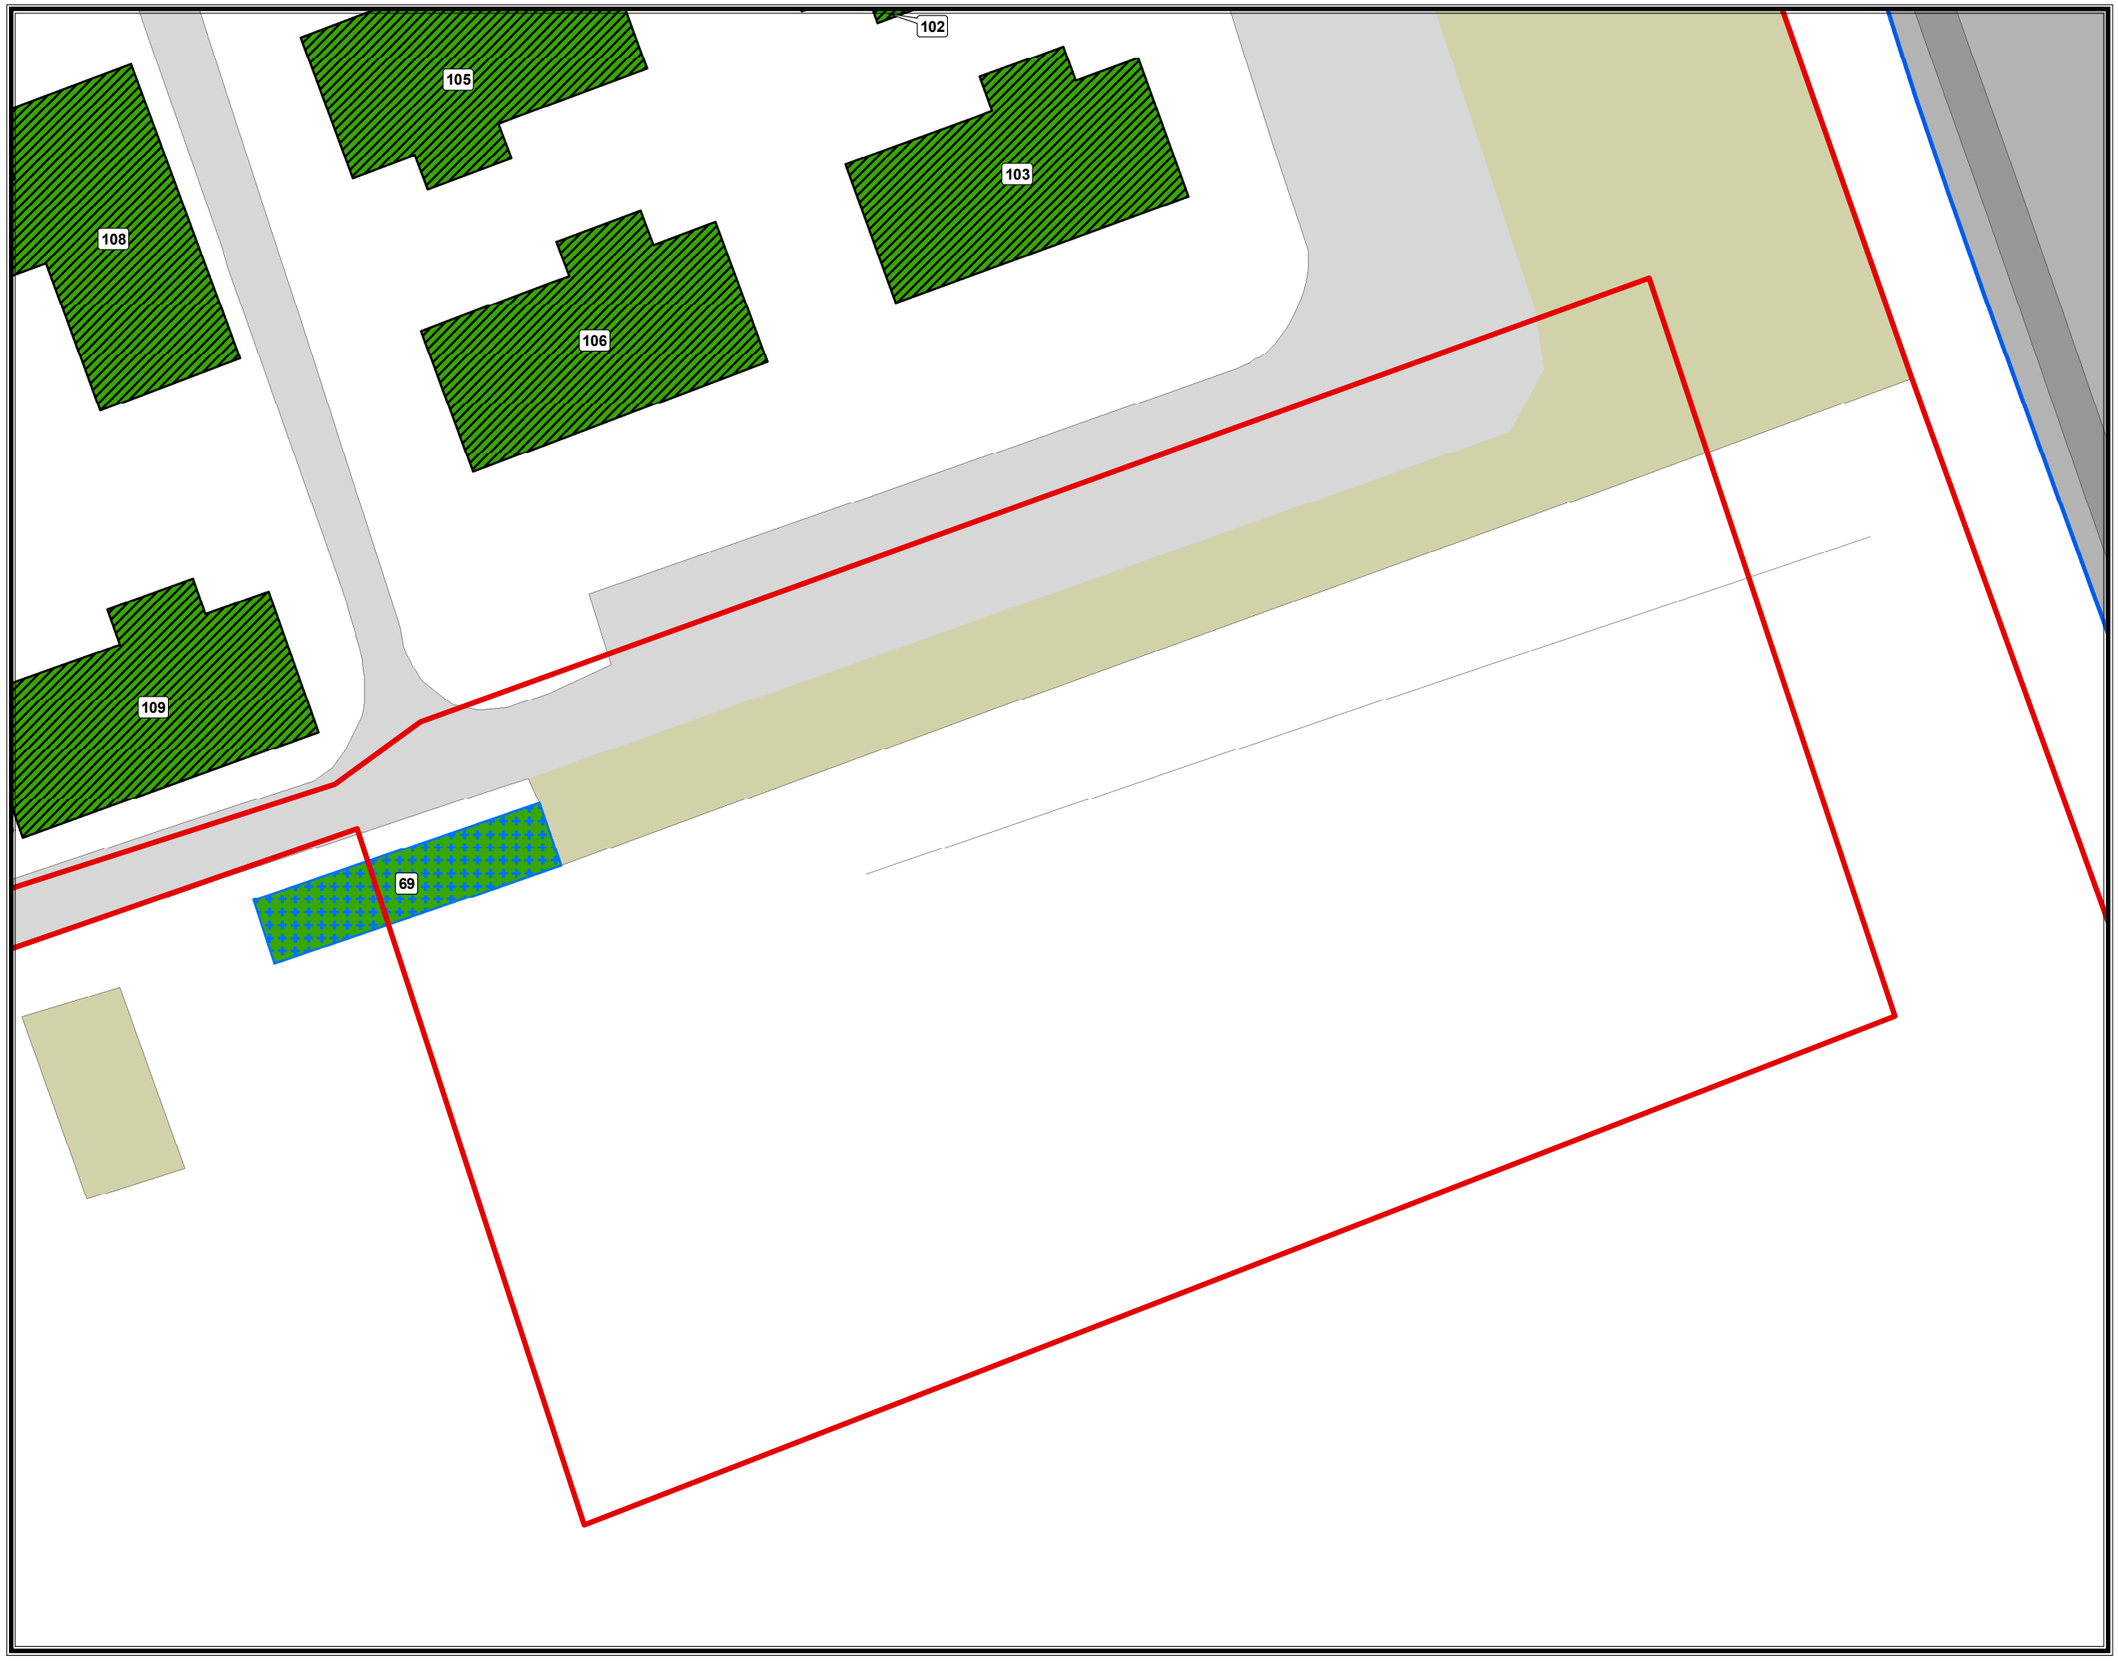

Defence Infrastructure Organisation

LANDMARC

UK Defence Training Estate South West
Salisbury Plain Training Area
Knook Camp
Site Prior to Develop.
Data as of January 2022

PLAN LEGEND

Conference / Lecture Room

Sleeping Accommodation

MoD Boundary

Area outside of MoD Estate

Plan Notes:

Building Footprint: 7,087m^2

Data based on DIO Land Parcel Data

0 10 20

Metres

Please Note

The scale stated is accurate when reproduced by Landmarc Support Services, Westdown Camp at the point of plan construction.
Any other reproduction by conventional or electronic means, e.g. printing from a PDF, may alter the scale of the map.
Please check the dimensions of the grid to confirm any change in scale before taking measurements.
The DPG boundary data reflects the latest dataset made available to Landmarc by the DIO Geospatial team.

N W E S

PLAN DETAILS

Version: 2

Date: 15 May 2023

Scale: 1:500

Drawn By: Martin Pearce

Reproduced by permission of Ordnance Survey on behalf of HMSO.
© Crown copyright and database right 2023.
All rights reserved.
Ordnance Survey Licence number 100023818.

Landmarc Support Services
Building 150, Westdown Camp, Tilshead,
Salisbury, Wiltshire. SP3 4RS
email: gisteam@landmarc.mod.uk
web: www.landmarcsolutions.com