starlive

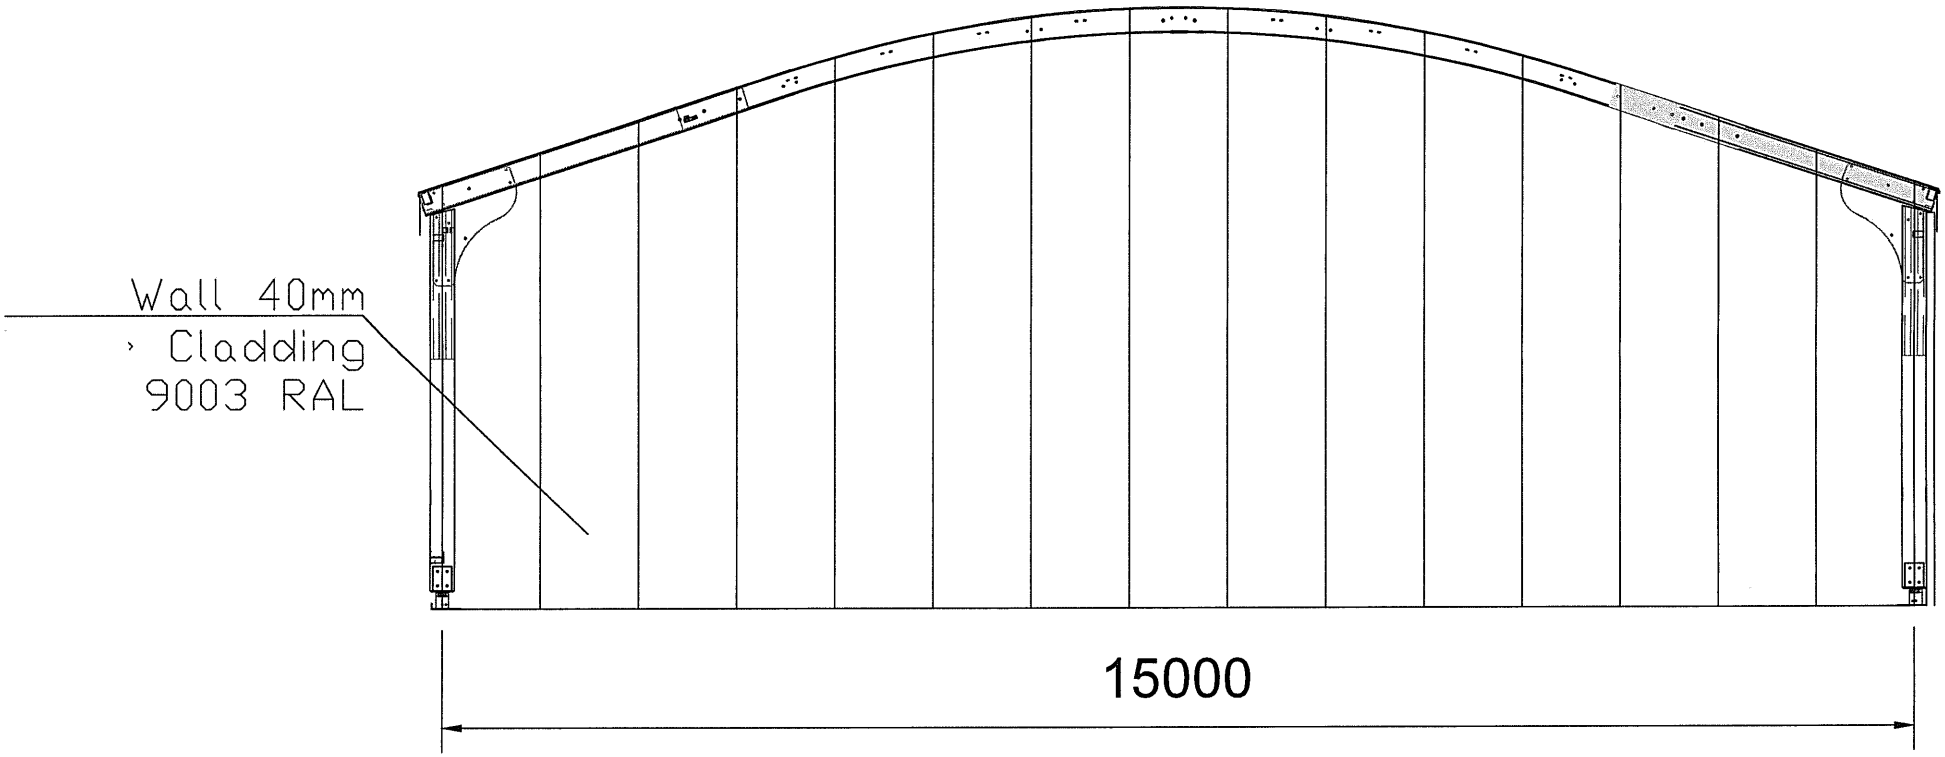

REMOVE ALL BURRS

All Details and Specifications on this drawing and in relation to this specific project should be adhered to, if any deviation occur the contractor / client should inform Star Live immediately as we cannot be held responsible for errors resulting from undeclared detail , specification changes.

Material: -

Finish: -

MOD Knook Camp
Gable Elevation 1

Drawn By: J.Fleetwood

Approved By: David Tabb

Date: 25/11/2022

Units: Metric MM

Sheet: 1 of 1

Rev:	xx.xx.xx	F
Rev:	xx.xx.xx	E
Rev:	xx.xx.xx	D
Rev:	xx.xx.xx	C
Rev:	xx.xx.xx	B
First:	25/11/2022	A

Drawing Number: -