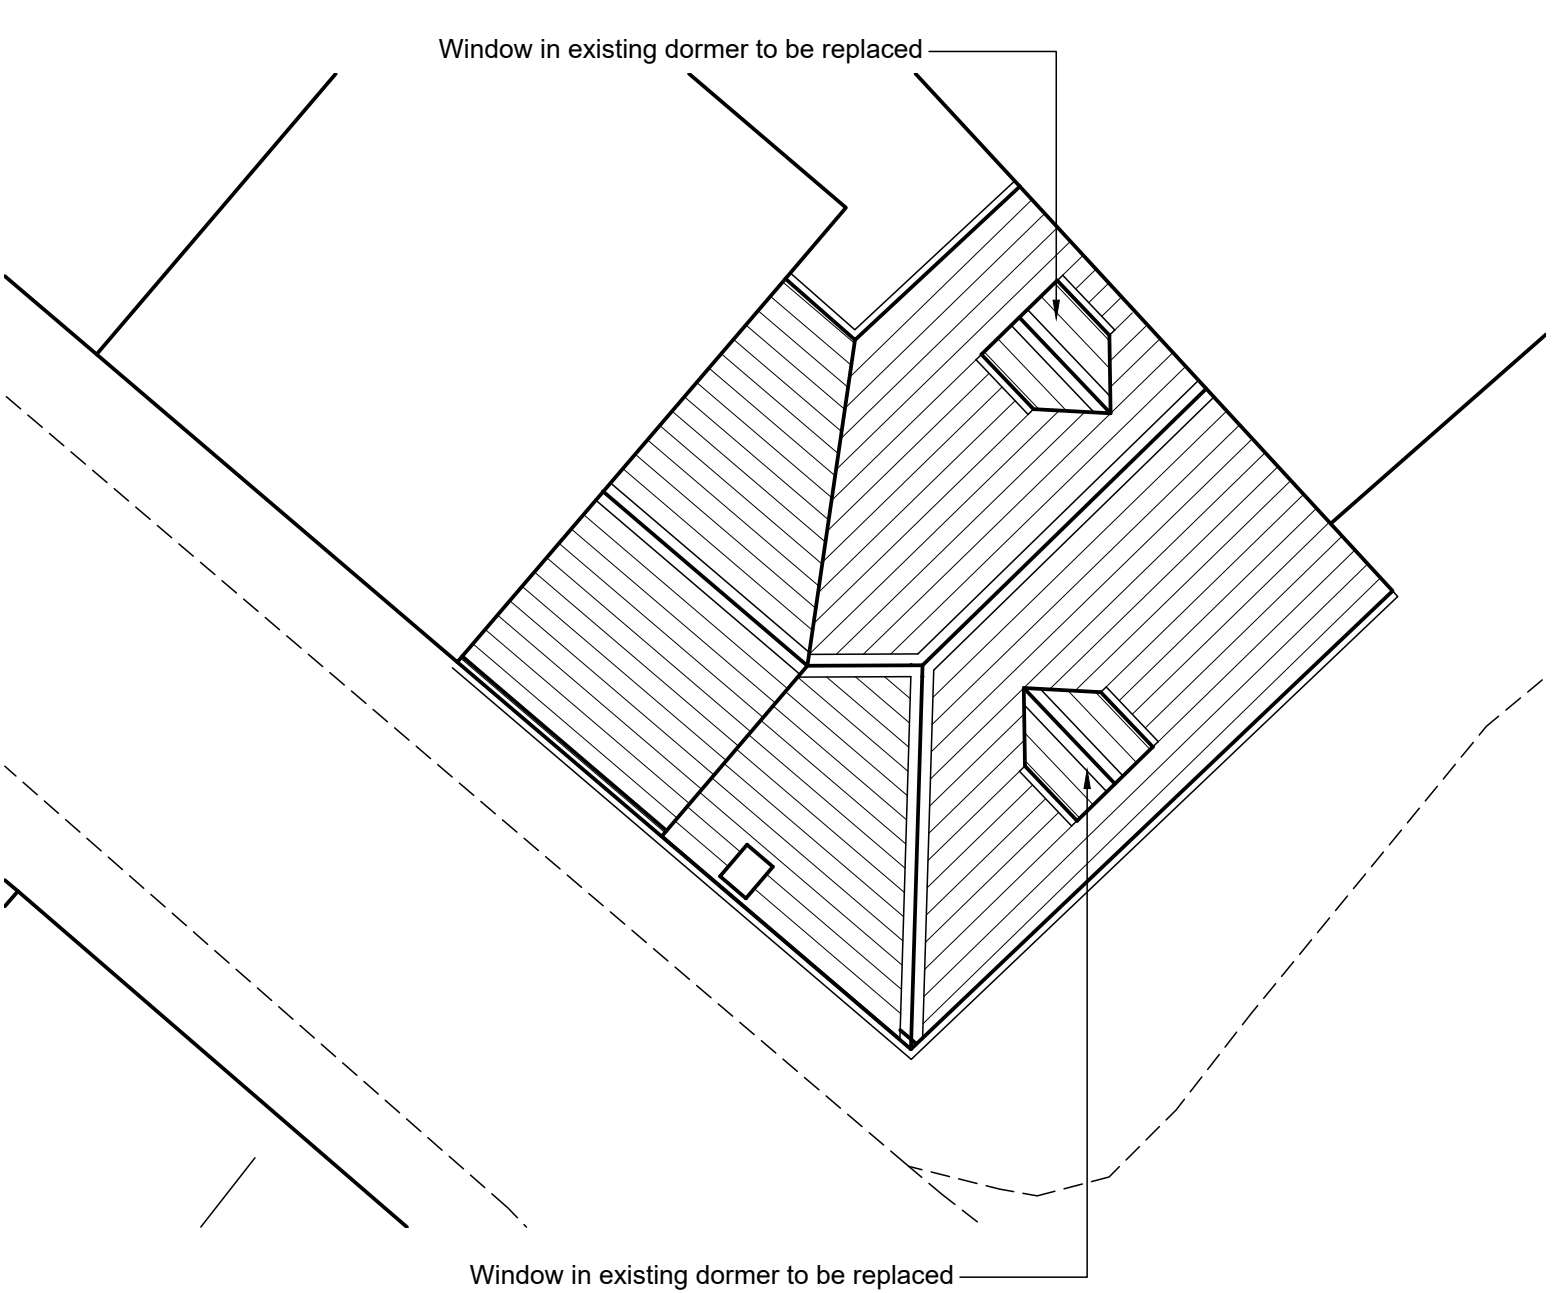

NORTH

0 1 3 5m

Rev	Note	By	Date
A	Amended for new application	IMA	16.01.23

Scale:	1:100	**Size:**	@A4
Date:	04.02.22	**Status:**	PL
Drawn:	IMA	**Checked:**	-
Job No:	1031	**Drg No:**	02 Rev A
Title:	Roof Plan		

Project:	27 High Street Wootton Bassett Wiltshire SN4 7AF
Client:	Sangha Properties

ROOF PLAN

DHA ARCHITECTS

Daniel Hurd Associates
33 Powell St Birmingham B1 3DH
Tel: 0121 200 2638 Fax: 0121 236 8593
e-mail: design@dhaa.co.uk