COPYRIGHT
This drawing is the property of Michael Goff. The information given on it is protected by copyright and any form of copying or reproduction is strictly forbidden. The drawing remains the property of Michael Goff and is subject to recall without notice.

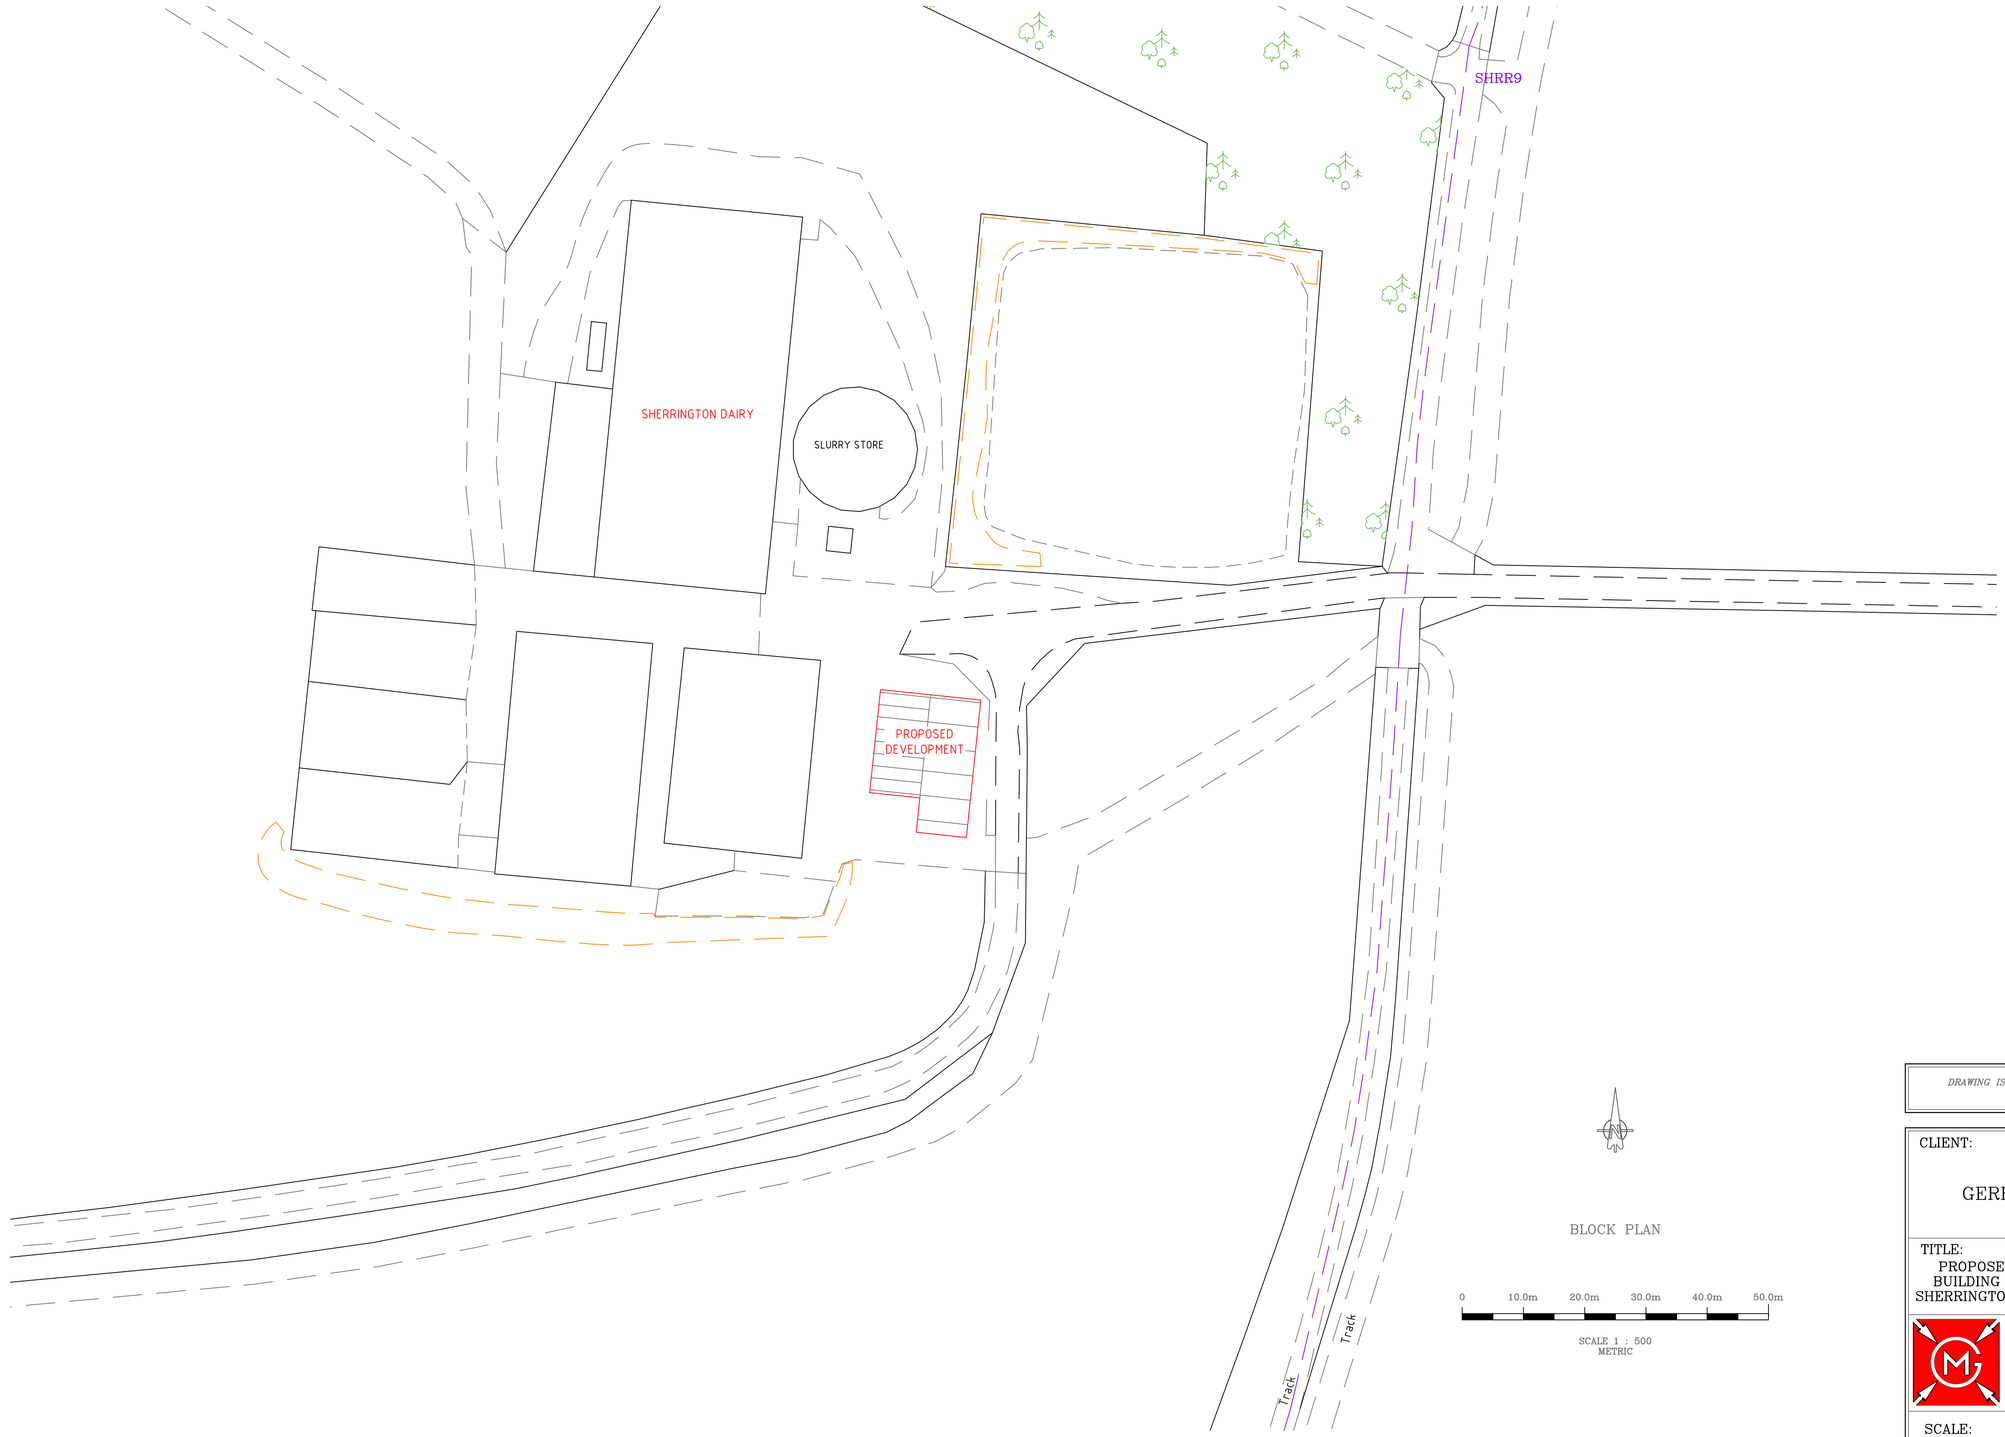

BLOCK PLAN

0 10.0m 20.0m 30.0m 40.0m 50.0m

SCALE 1 : 500
METRIC

DRAWING ISSUED FOR PLANNNG PURPOSES
05/06/2023

CLIENT:

GERRING PARTNERS.

TITLE:
PROPOSED REPLACEMENT CATTLE BUILDING AT SHERRINGTON DAIRY, SHERRINGTON, WARMINSTER, BA12 0SN.

MICHAEL GOFF
Agricultural Planning & Project Management
Telephone: 07739 279042

SCALE:	DRAWN:	DATE:
1 : 500 (@ A1)	M Goff	12/05/2023

TITLE: BLOCK PLAN.

Drawing No: GER/PLN/002.