NOTES:
THIS DRAWING IS COPYRIGHT OF THE ARCHITECTS AND MUST NOT BE USED WITHOUT THEIR PERMISSION. ALL DIMENSIONS TO BE CHECKED ON SITE. DISCREPANCIES AND OMISSIONS TO BE REPORTED IMMEDIATELY TO THE ARCHITECT.

KEY

- EXISTING WALLS/ PARTITIONS
- PROPOSED WALLS/ PARTITIONS (HATCHED).
- EXISTING WALLS/BUILDINGS TO BE DEMOLISHED.
- EXISTING DOOR REMOVED.

relphross partnership architects

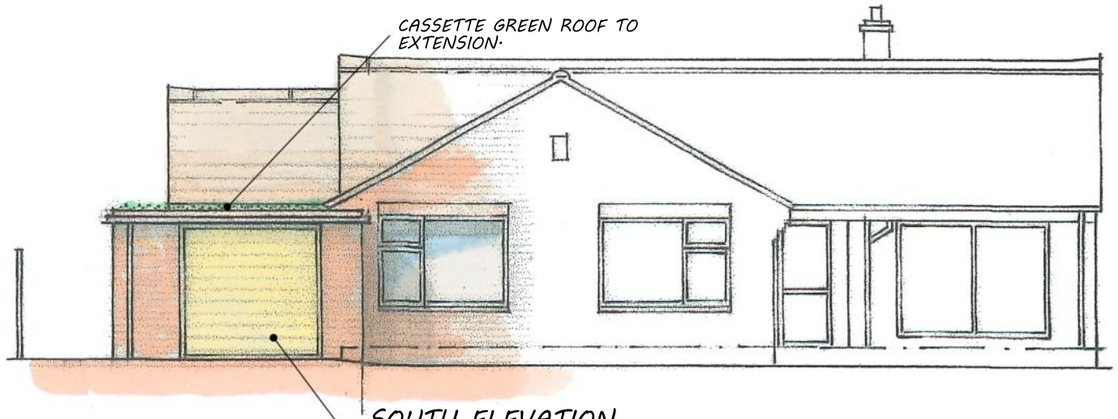

SOUTH ELEVATION

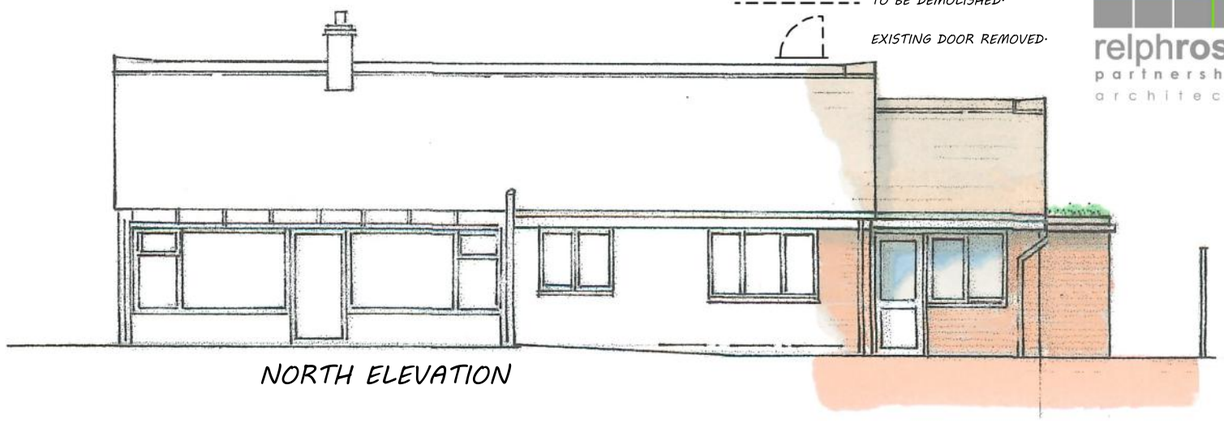

NORTH ELEVATION

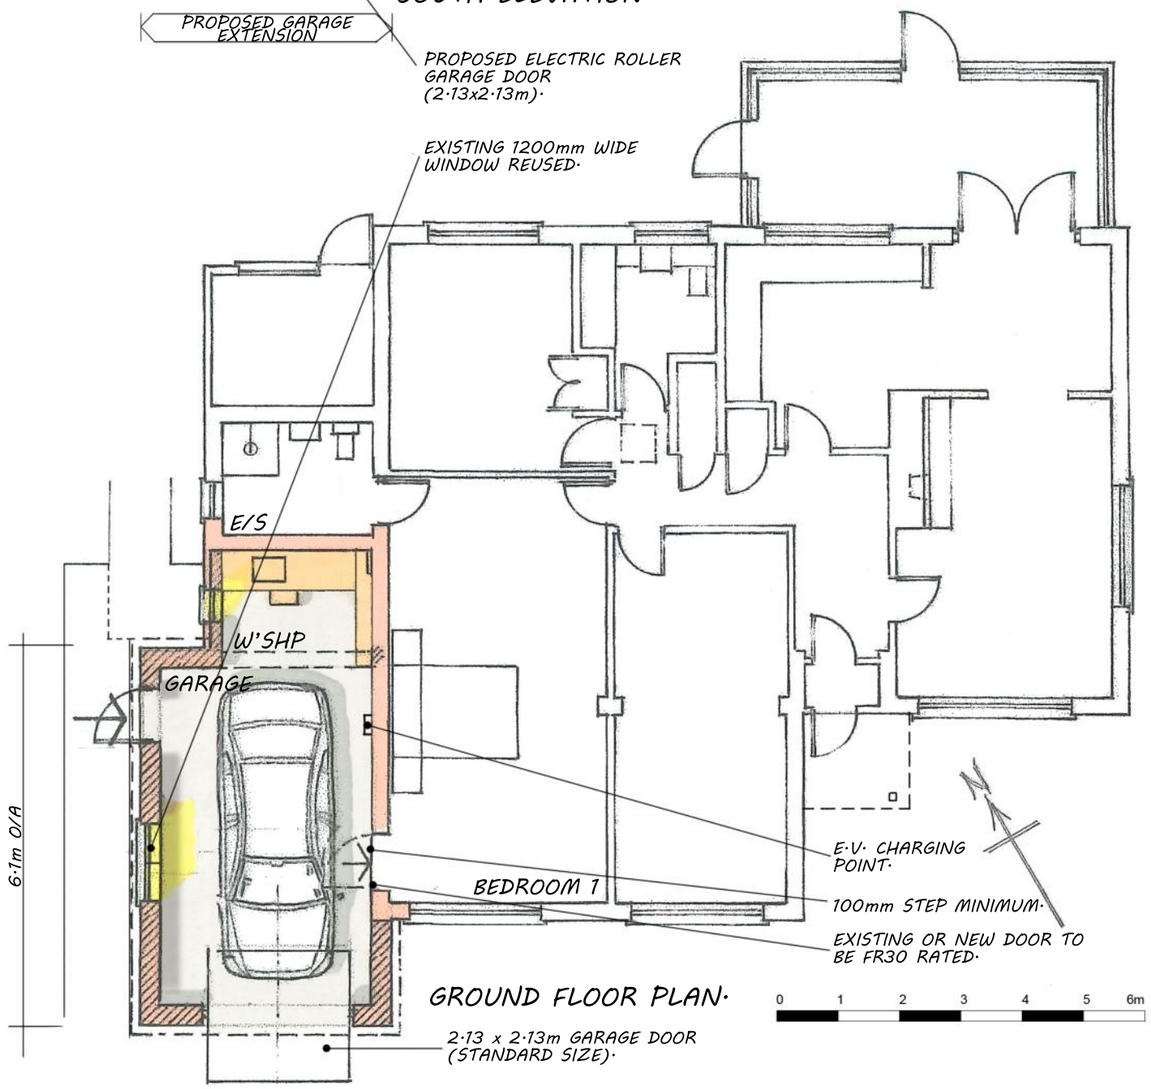

GROUND FLOOR PLAN.



WEST ELEVATION

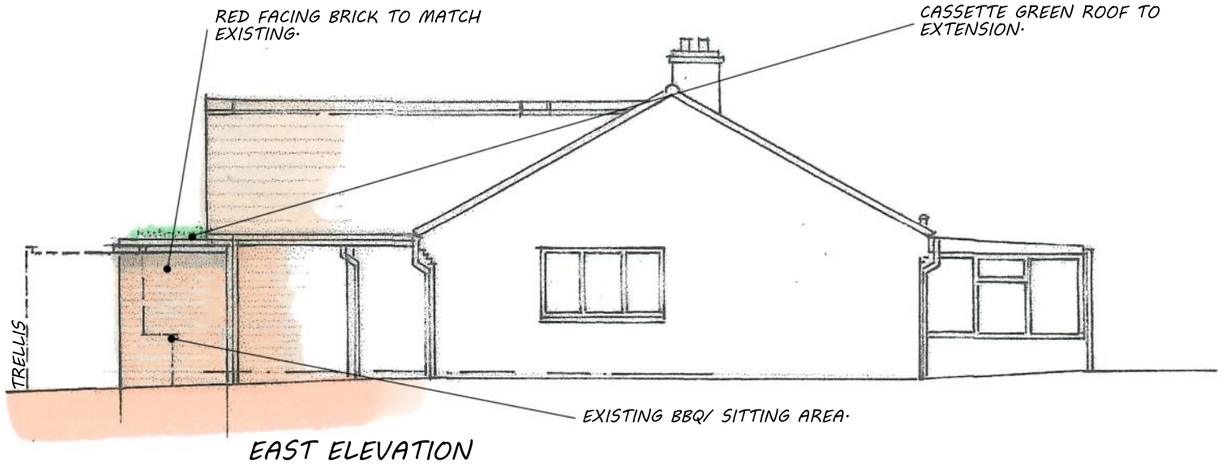

EAST ELEVATION

DWG NO° 23/3454/201

SKETCH PROPOSAL FOR GARAGE EXTENSION & ALTERATIONS AT 7 CHURCH LANE, AMESBURY, SALISBURY, SP4 7HA
PROPOSED FLOOR PLAN & ELEVATIONS, SCALE 1:100 @ A3, © R.R.P.L. JUNE 2023.