21-221 PL02
FOR PLANNING APPROVAL

NOTES:

© HALZAC DESIGN LTD 2020.

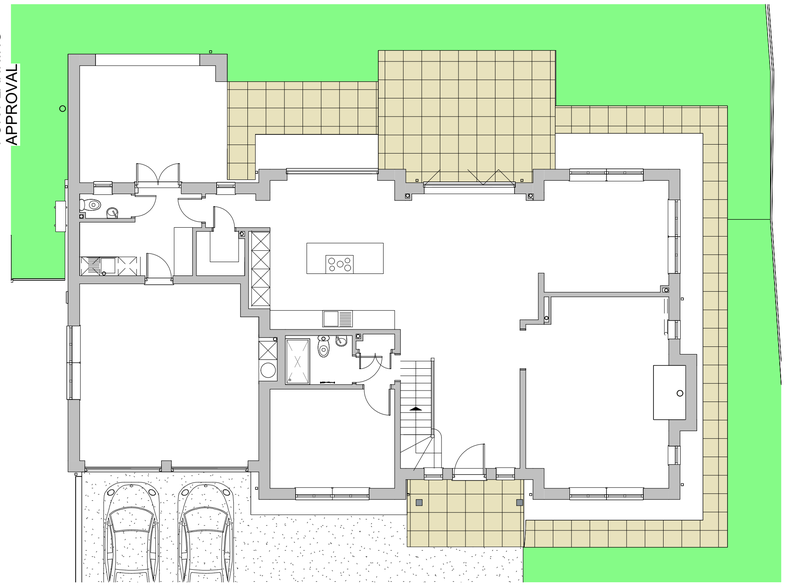

PL Ground Floor Plan
1 : 100

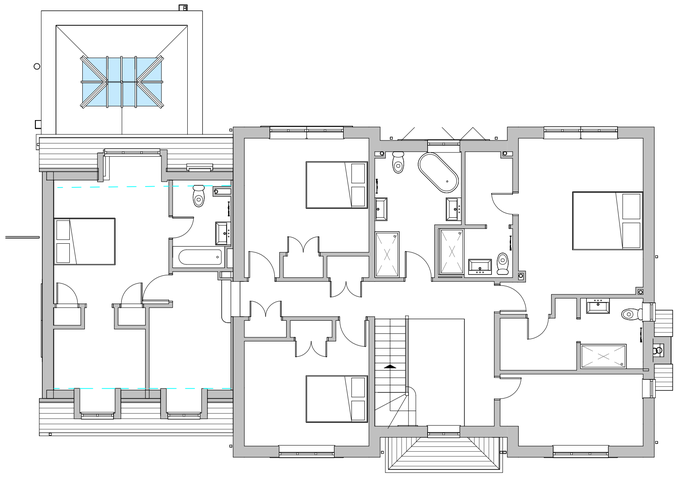

PL First Floor Plan
1 : 100

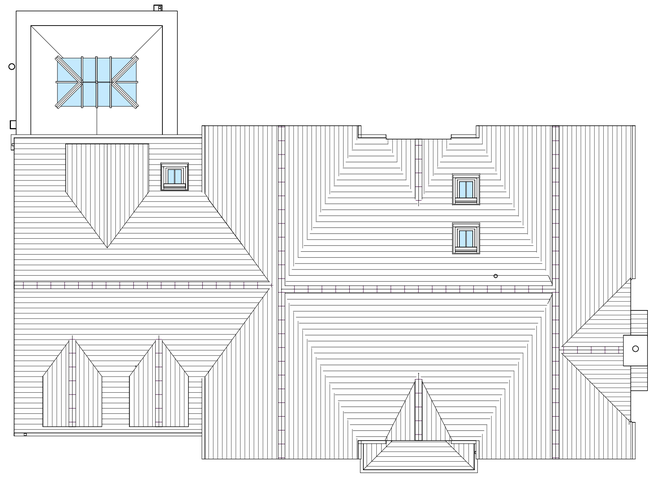

PL Roof Plan
1 : 100



PL West Elevation.
1 : 100



PL North Elevation
1 : 100



PL East Elevation
1 : 100



PL South Elevation
1 : 100





Scale 1:100 @A3

1 .5 0 1 2 3 4 5 6 7

LATEST REVISION:

Status:

FOR PLANNING APPROVAL

PROJECT TITLE:
Replacement House. 21a Derryfields,
Ashton Keynes, SN6 6PA
Mr and Mrs Roper

DRAWING:
Plans and Elevations - As Proposed

SCALE @ A1: 1 : 100
DATE: May'23
DRAWN BY: CR

HALZAC DESIGN LTD
ARCHITECTURAL DESIGN SERVICE
1 Whitgift Cl, Grange Park, Swindon. SN5 6HQ
halzacdesign@icloud.com
01793 951631 07801070166

JOB NUMBER: 21-221
DRAWING NUMBER: PL02
REV: