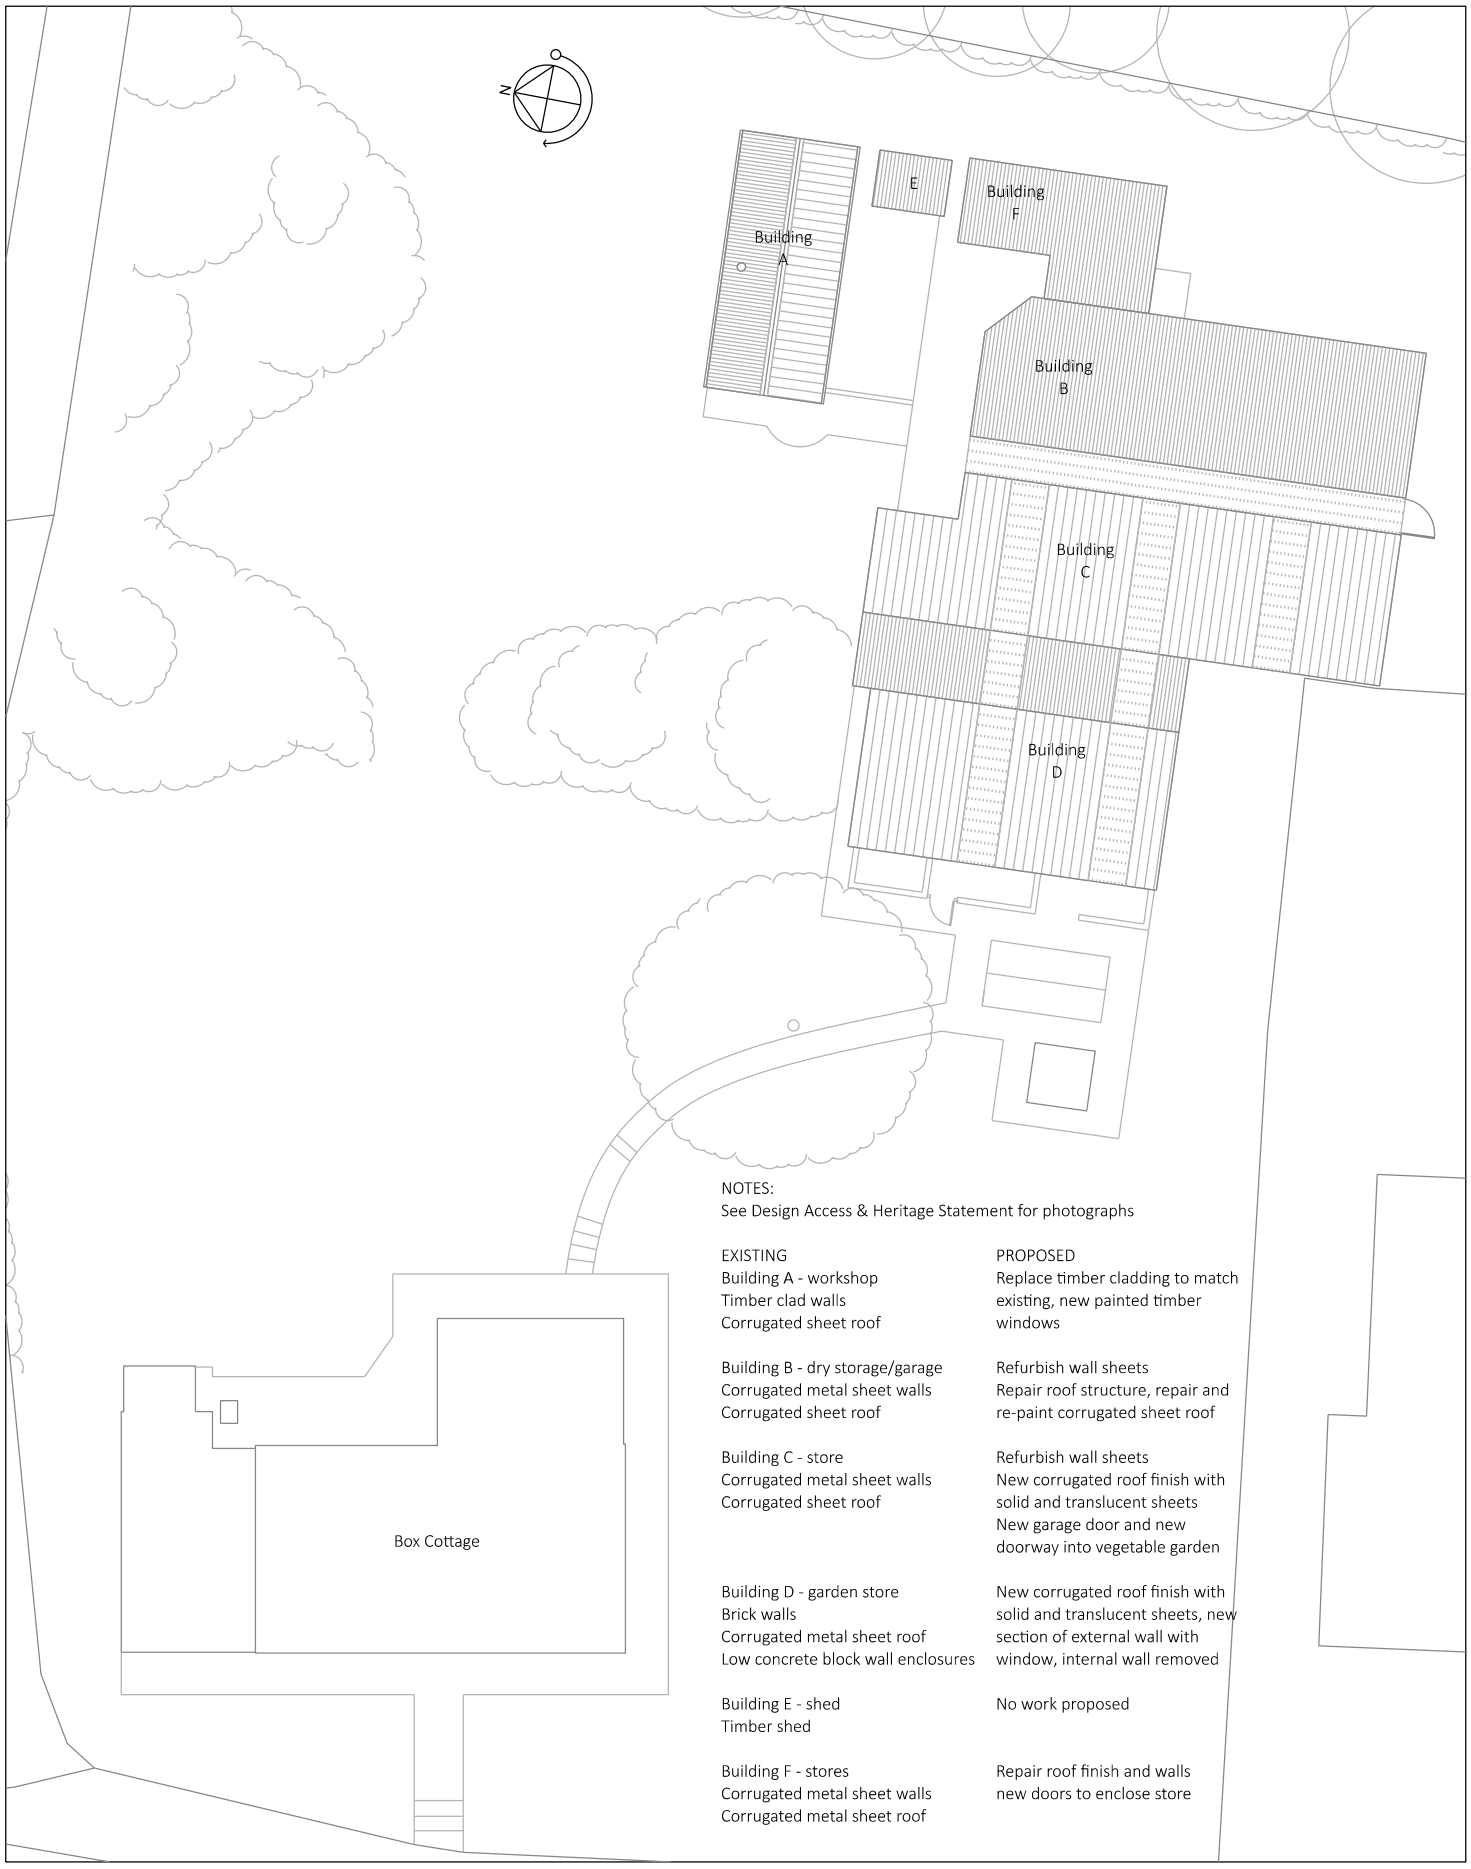


NOTES:
See Design Access & Heritage Statement for photographs

| EXISTING | PROPOSED |
|---|---|
| Building A - workshop<br>Timber clad walls<br>Corrugated sheet roof | Replace timber cladding to match existing, new painted timber windows |
| Building B - dry storage/garage<br>Corrugated metal sheet walls<br>Corrugated sheet roof | Refurbish wall sheets<br>Repair roof structure, repair and re-paint corrugated sheet roof |
| Building C - store<br>Corrugated metal sheet walls<br>Corrugated sheet roof | Refurbish wall sheets<br>New corrugated roof finish with solid and translucent sheets<br>New garage door and new doorway into vegetable garden |
| Building D - garden store<br>Brick walls<br>Corrugated metal sheet roof<br>Low concrete block wall enclosures | New corrugated roof finish with solid and translucent sheets, new section of external wall with window, internal wall removed |
| Building E - shed<br>Timber shed | No work proposed |
| Building F - stores<br>Corrugated metal sheet walls<br>Corrugated metal sheet roof | Repair roof finish and walls<br>new doors to enclose store |

0 8.0m

SCALE
1:200@A4

DATE
March 2023

DRAWING NO. REV.
34-L-05

PROJECT
Box Cottage, Potterne

CLIENT
Jenny Webb

DRAWING TITLE
Proposed site roof plan

Anna Hammond **Architect**

5 Springfield, Norton St Philip, Bath, BA2 7NR
T: 01373 834439 M: 0772 941 1360
E: annahammond@ymail.com

Contractors must check all dimensions on site.
Only figured dimensions are to be worked from.
Discrepancies must be reported before proceeding.
This drawing is copyright. ©