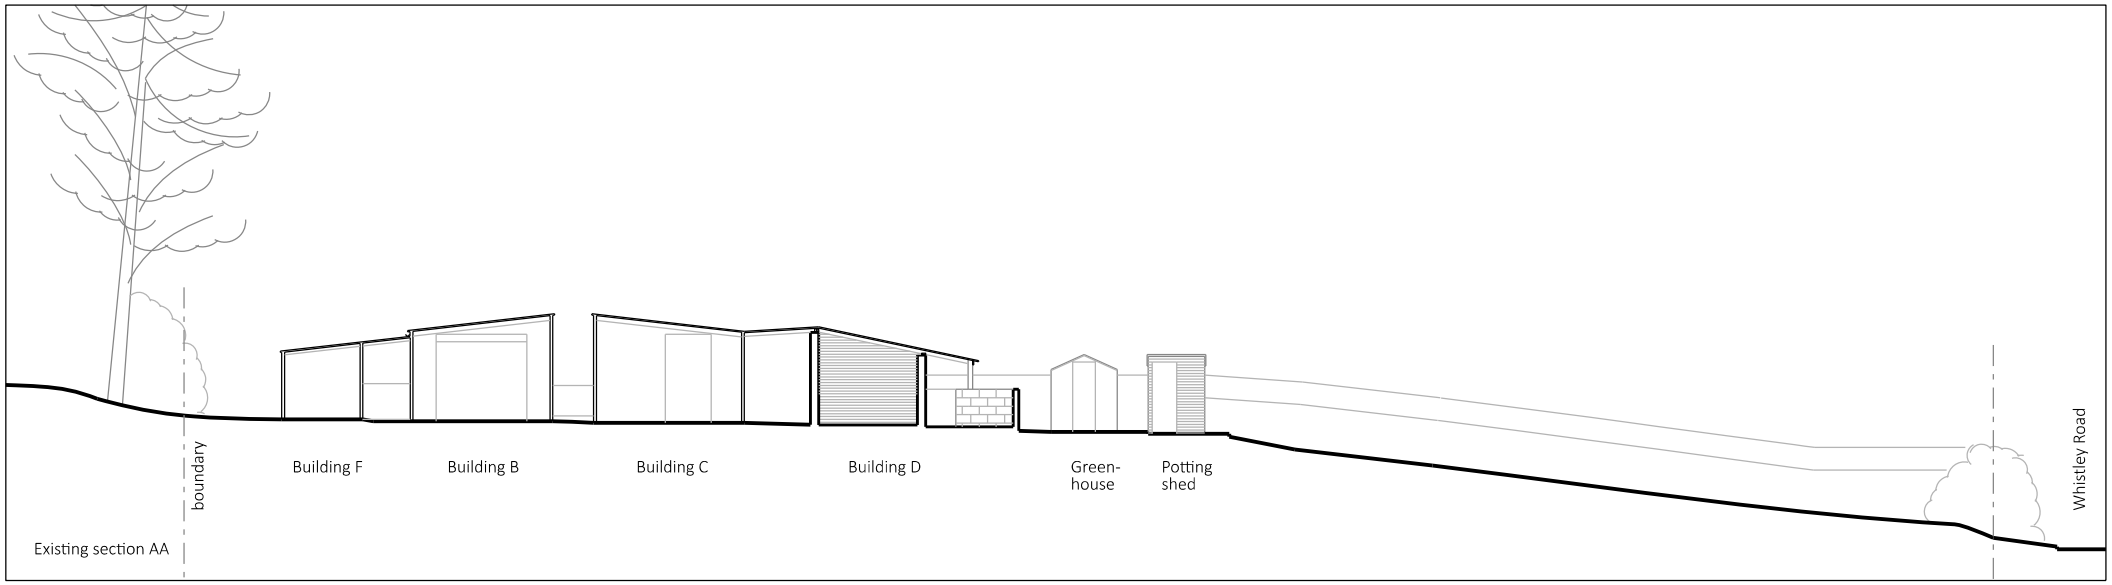

Existing section AA

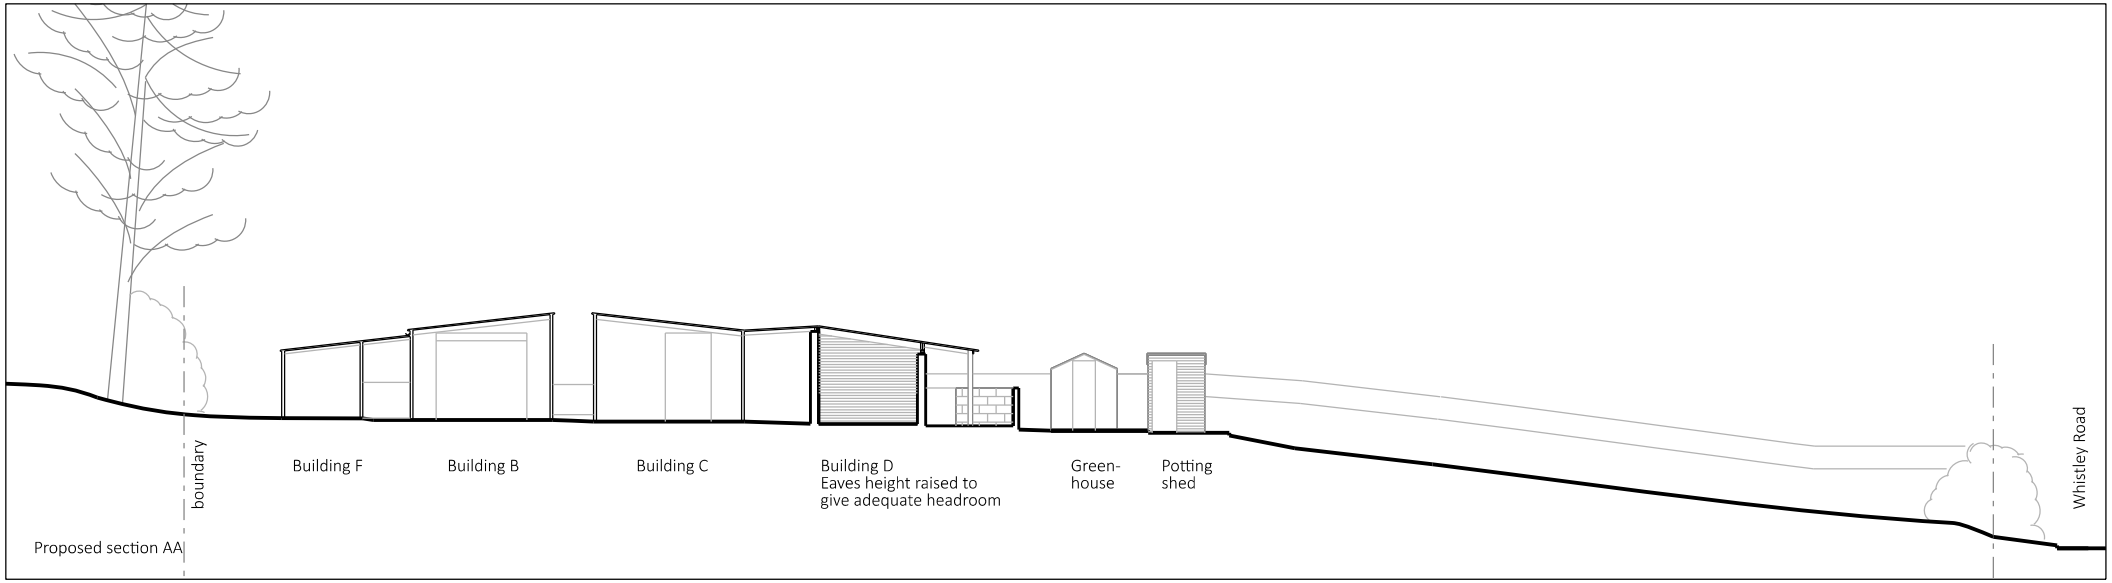

Proposed section AA

See also site layout drawings 34-L-04, 05 06 & 07 for further notes

0 8.0m

NOTE:
Garden levels not surveyed.

Contractors must check all dimensions on site.
Only figured dimensions are to be worked from.
Discrepancies must be reported before proceeding.
This drawing is copyright. ©

SCALE
1:200@A4

DATE
March 2023

DRAWING NO. REV.
34-S-04

PROJECT
Box Cottage, Potterne

CLIENT
Jenny Webb

DRAWING TITLE
Existing & proposed section AA

Anna Hammond **Architect**

5 Springfield, Norton St Philip, Bath, BA2 7NR
T: 01373 834439 M: 0772 941 1360
E: annahammond@ymail.com