PL03

21-221

© HALZAC DESIGN LTD 2018.

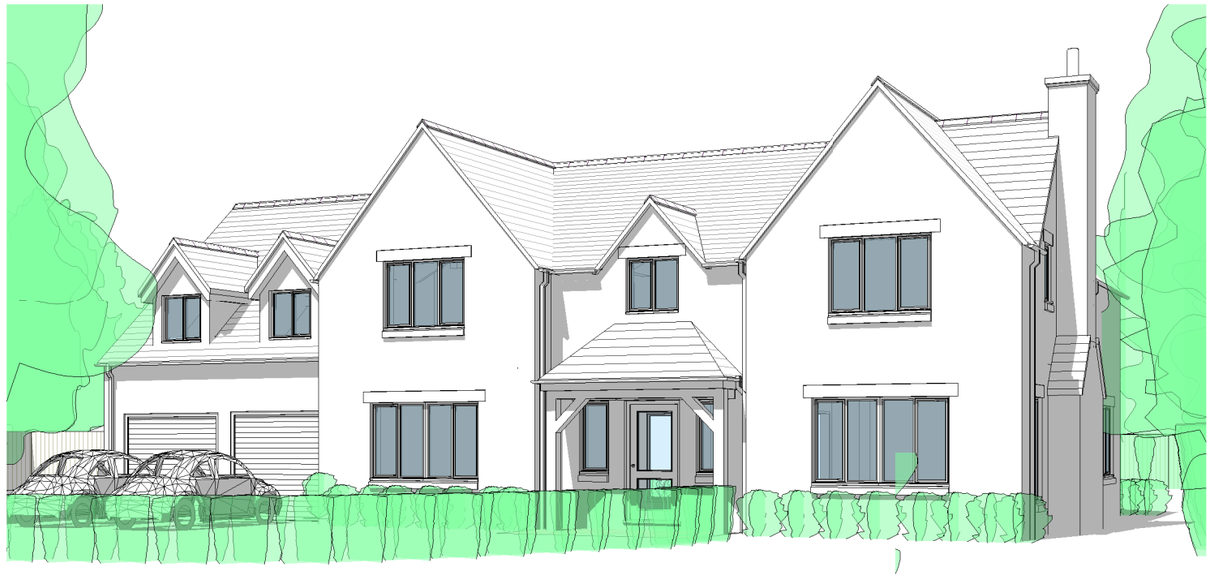



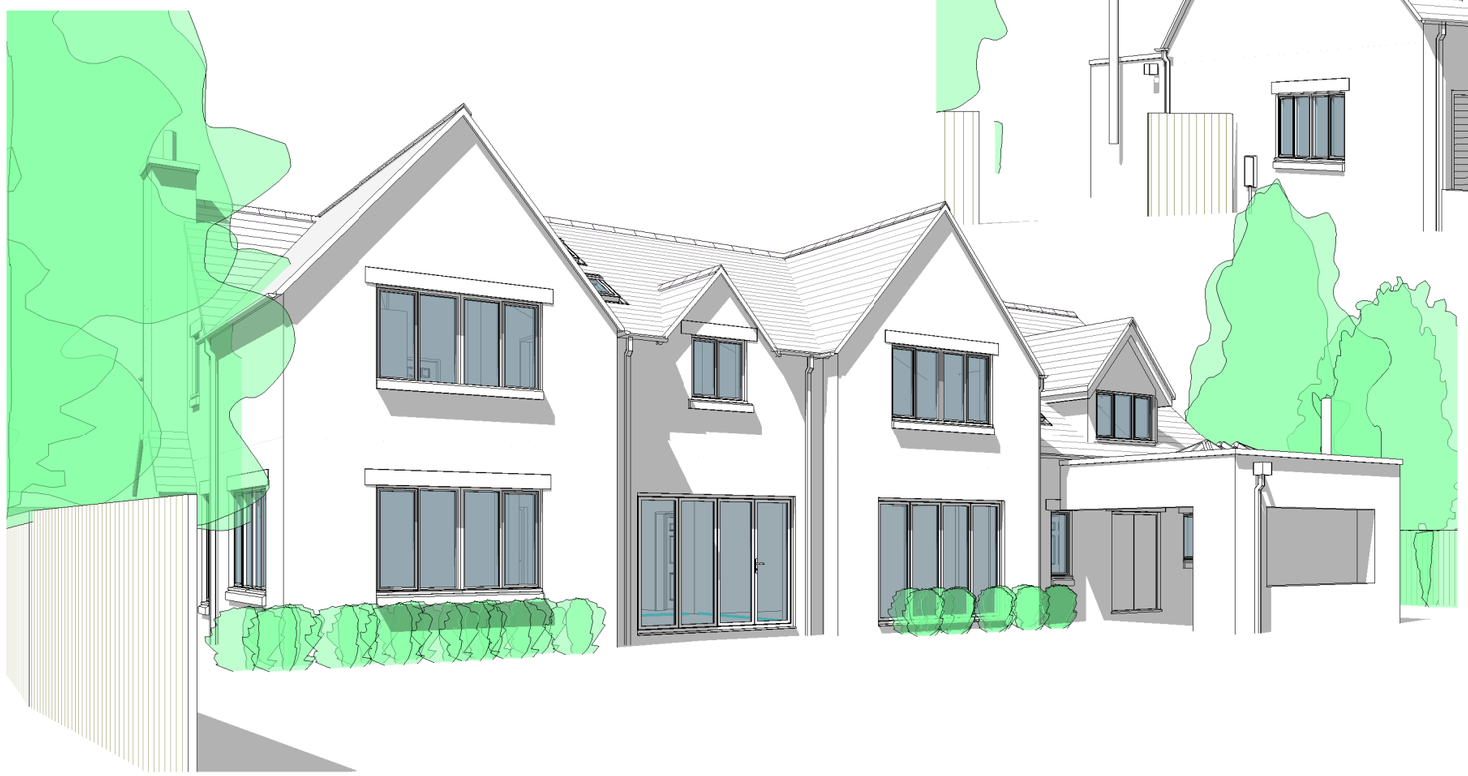

Rev	Date	Description

PROJECT TITLE:
Replacement House. 21a Derryfields,
Ashton Keynes, SN6 6PA
Mr and Mrs Roper

DRAWING:
A3 Perspectives

SCALE @ A3:

DATE: May'23

DRAWN BY: CR

HALZAC DESIGN LTD
ARCHITECTURAL DESIGN SERVICE
1 Whitgift Cl, Grange Park, Swindon. SN5 6HQ
halzacdesign@icloud.com
01793 951631 07801070166

JOB NUMBER: 21-221

DRAWING NUMBER: PL03

REV:

1. CHECK THE DRAWING IS PRINTED OR COPIED TO CORRECT SCALE, BEFORE USING.

2. USE GIVEN DIMENSIONS ONLY, DIMENSIONS TO BE SITE CHECKED.

3. ALL MATERIALS TO BE AGREED AND APPROVED BY CLIENT.

4. CLEAR ALL RELEVANT CONDITIONS ATTACHED APPROVALS PRIOR TO STARTING ON SITE.