© HALZAC DESIGN LTD 2018.

PL01

21-221

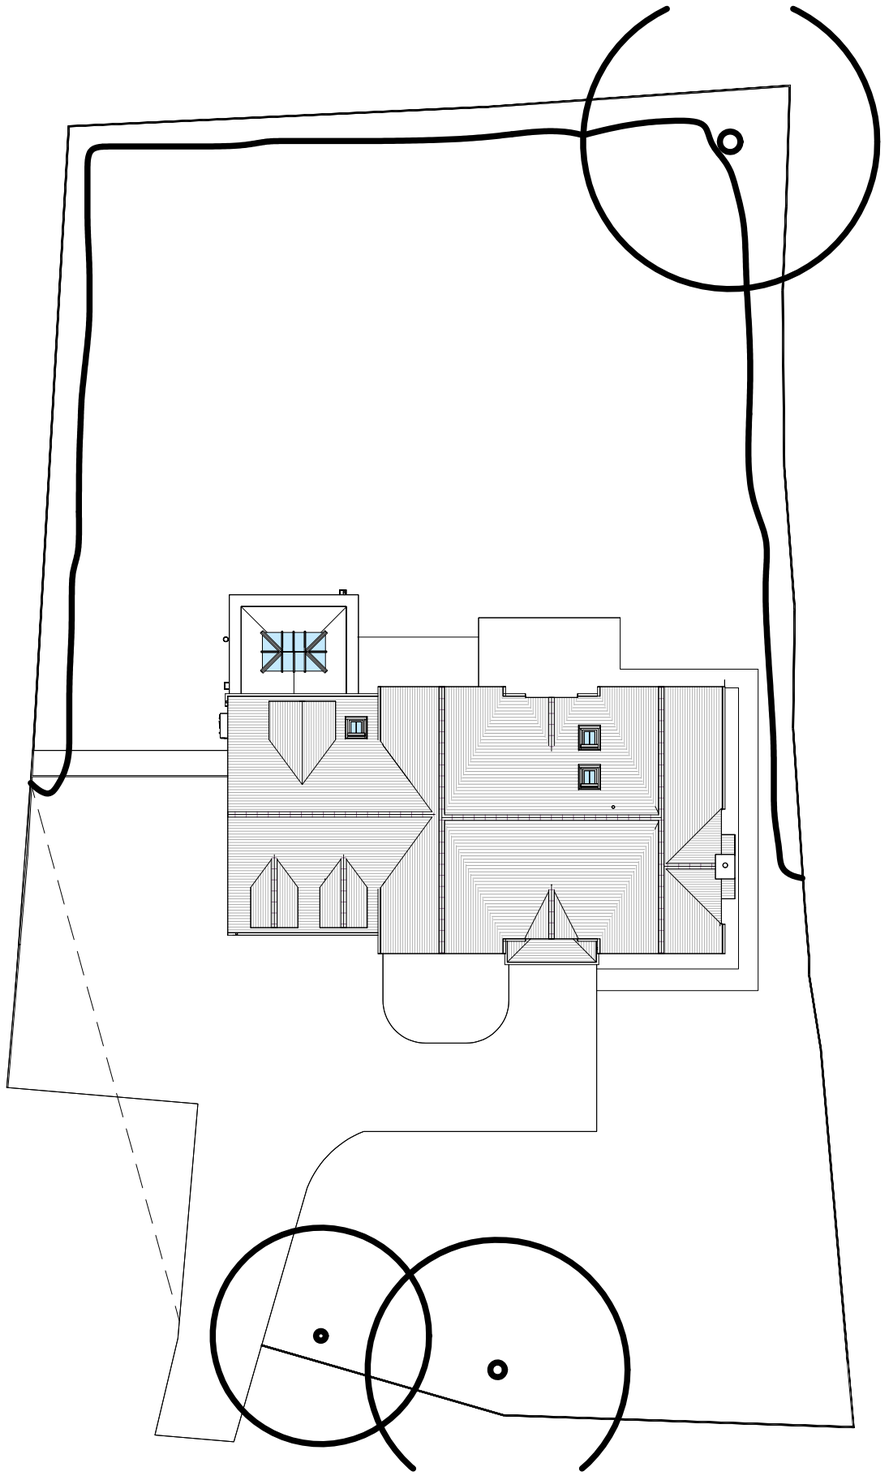

PL Site - As Proposed

1 : 250

5 0 5 10 15

SCALE 1:250

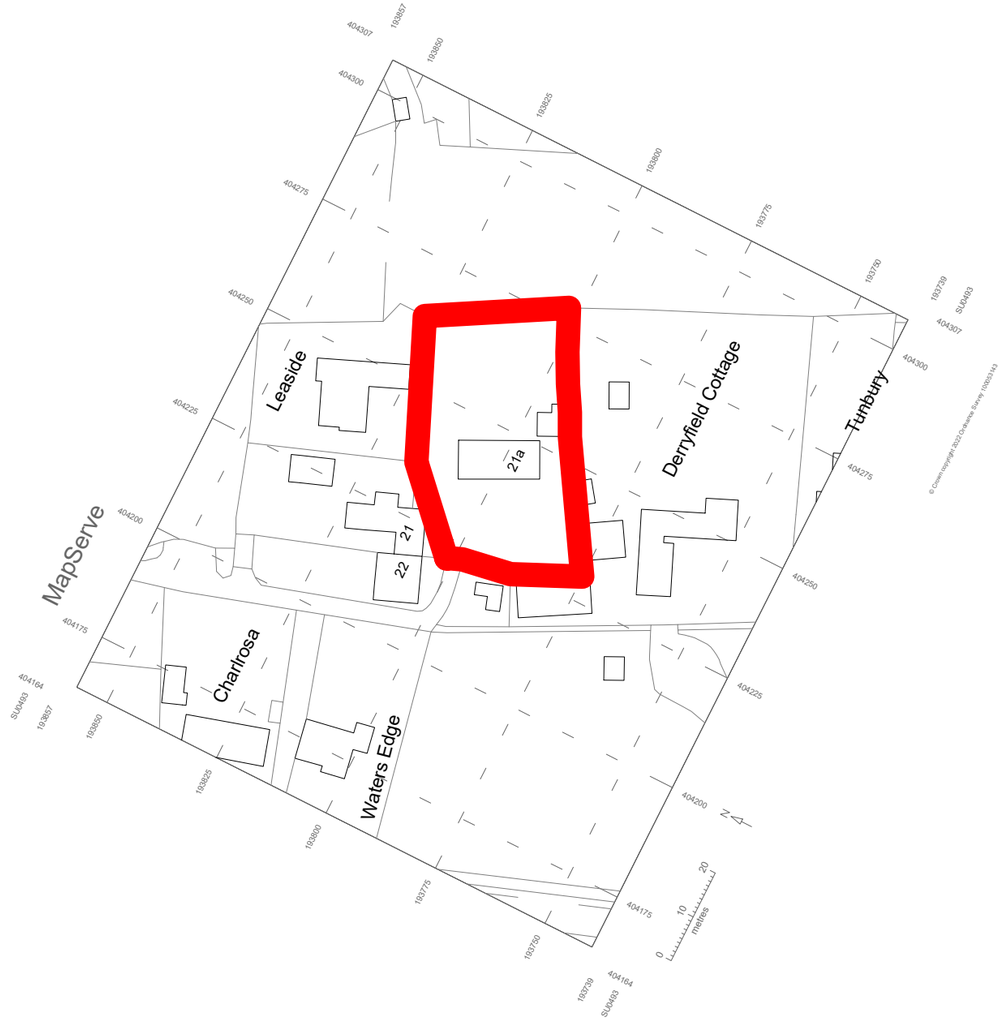

PL Location Plan

1 : 1250

5 0 5 10 15 20 25 30

SCALE 1:1250

North

Rev	Date	Description

PROJECT TITLE:
Replacement House. 21a
Derryfields,
Ashton Keynes, SN6 6PA
Mr and Mrs Roper

DRAWING:
Site Plan and Location Plan

SCALE @ A3: As indicated | DATE: May'23 | DRAWN BY: CR

HALZAC DESIGN LTD
ARCHITECTURAL DESIGN SERVICE
1 Whitgift Cl, Grange Park, Swindon. SN5 6HQ
halzacdesign@icloud.com
01793 951631 07801070166

JOB NUMBER:	DRAWING NUMBER:	REV:
21-221	PL01	

1. CHECK THE DRAWING IS PRINTED OR COPIED TO CORRECT SCALE, BEFORE USING.

2. USE GIVEN DIMENSIONS ONLY, DIMENSIONS TO BE SITE CHECKED.

3. ALL MATERIALS TO BE AGREED AND APPROVED BY CLIENT.

4. CLEAR ALL RELEVANT CONDITIONS ATTACHED APPROVALS PRIOR TO STARTING ON SITE.