NOTES:
THIS DRAWING IS COPYRIGHT OF THE ARCHITECTS AND MUST NOT BE USED WITHOUT THEIR PERMISSION. ALL DIMENSIONS TO BE CHECKED ON SITE. DISCREPANCIES AND OMISSIONS TO BE REPORTED IMMEDIATELY TO THE ARCHITECT.

relphross partnership architects

KEY

EXISTING TREE TO BE RETAINED.

PROPOSED TREE

TREE TO BE REMOVED (SUBJECT TO SURVEY).

APPLICATION SITE BOUNDARY (0.07 HA)

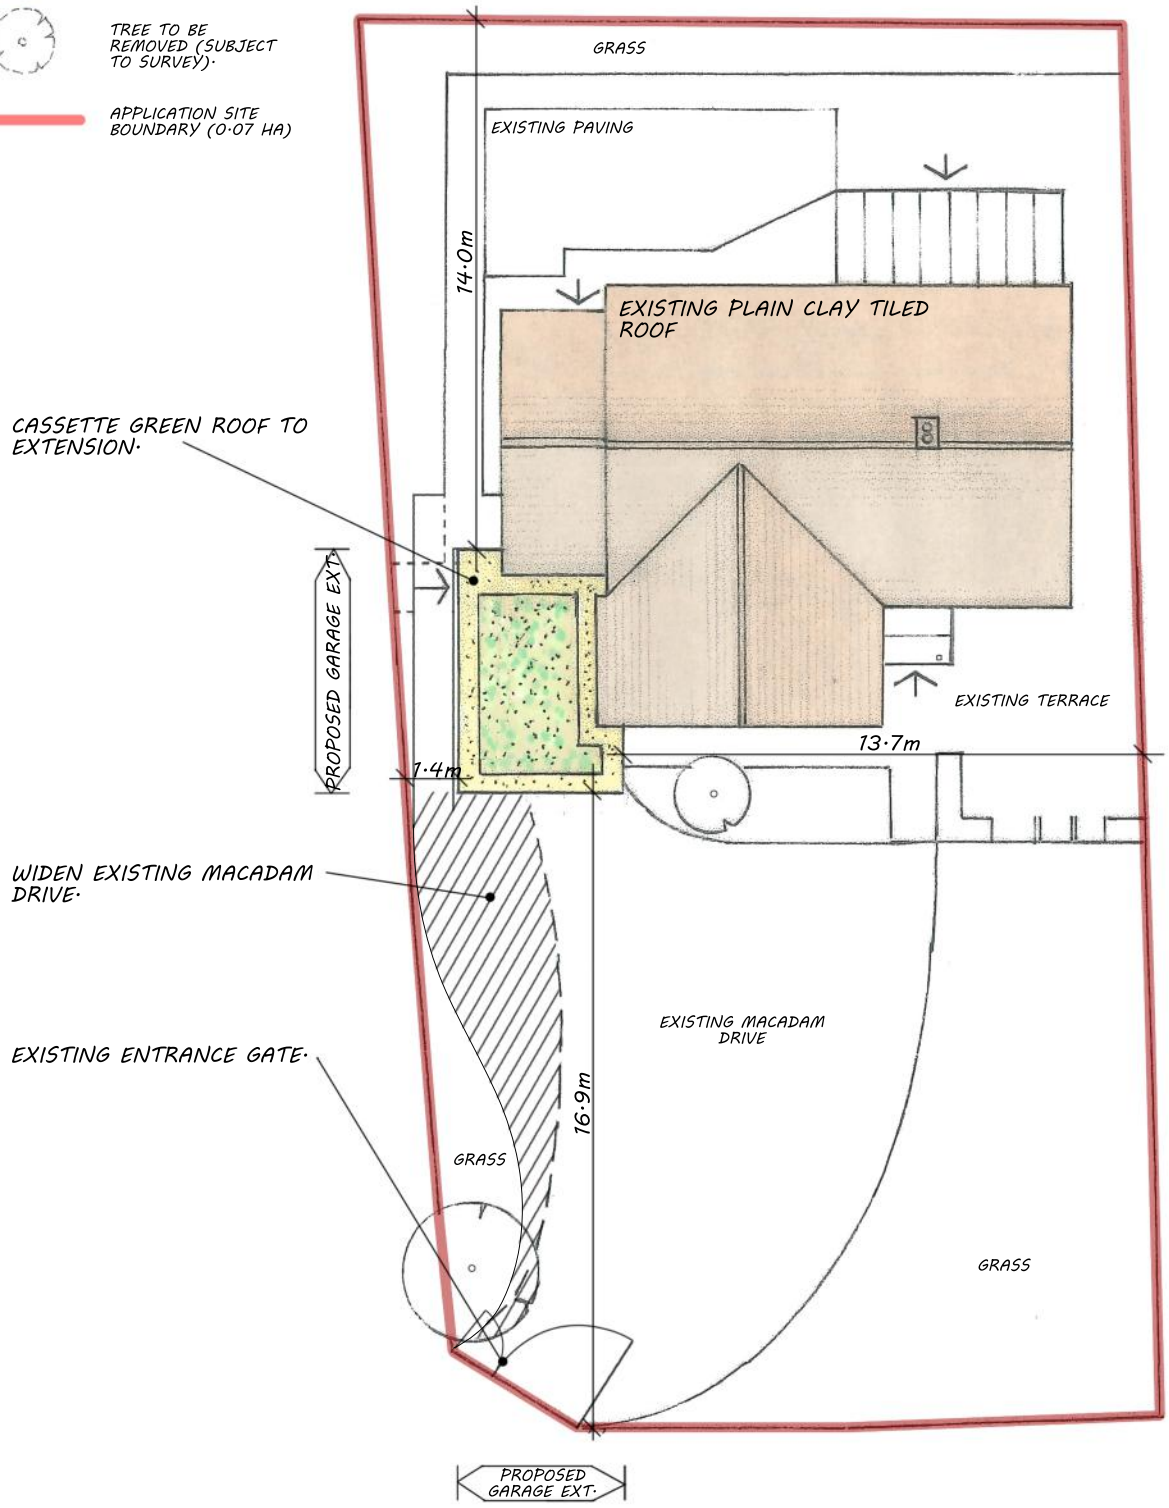

0 2 4 6 8 10 12m

DWG NO° 23/3454/200

PROPOSAL FOR GARAGE EXTENSION & ALTERATIONS,
AT 7 CHURCH LANE, AMESBURY, SALISBURY, SP4 7HA
PROPOSED SITE PLAN, SCALE 1:200 @ A4, © R.R.P.L. JUNE 2023