
A2 PRINT

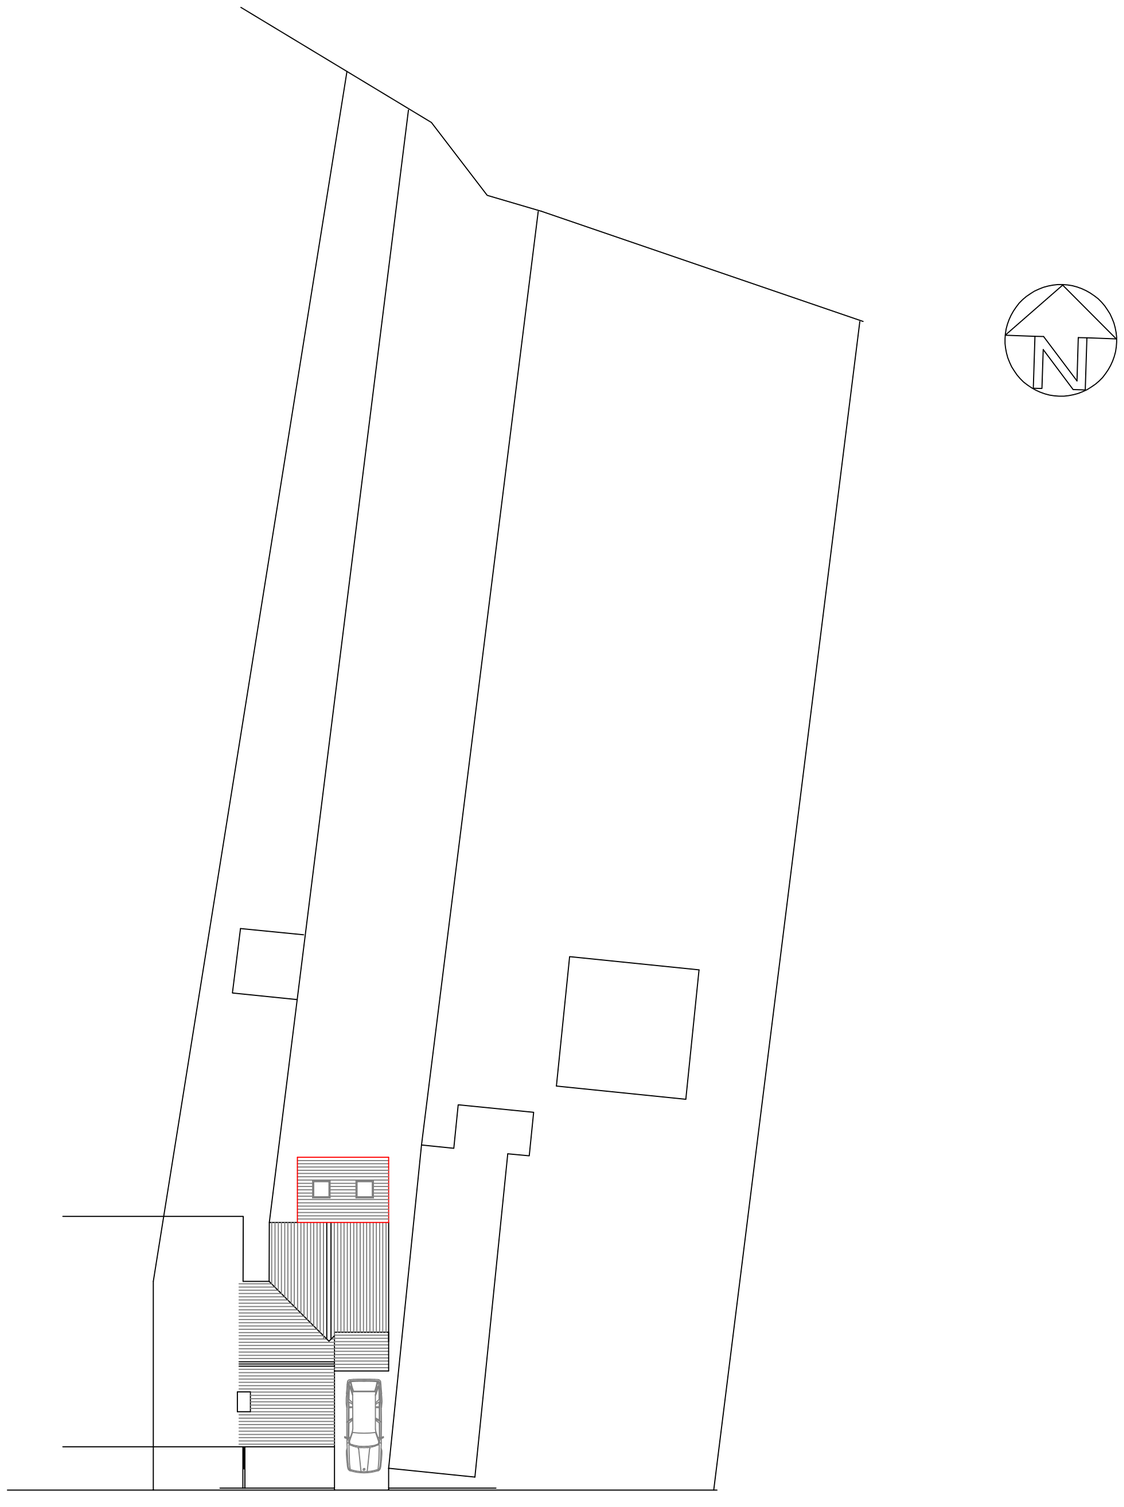

SITE PLAN 1:200

0 1 2 3 4 5 10 20

scale bar 1:200

SJF PLANNING
& DESIGN SERVICE

01225 782078 simonnearthebell@gmail.com

PROPOSED	SINGLE STOREY REAR EXTENSION & INTERNAL ALTERATIONS
CLIENT	LYNETTE WONG & MARCUS FRANKHAM
LOCATION	27 UNION STREET MELKSHAM SN12 7PR
TITLE	BLOCK PLAN 1:200

DRG NO	ISSUE	DATE
2267-2	1	NOV 2022