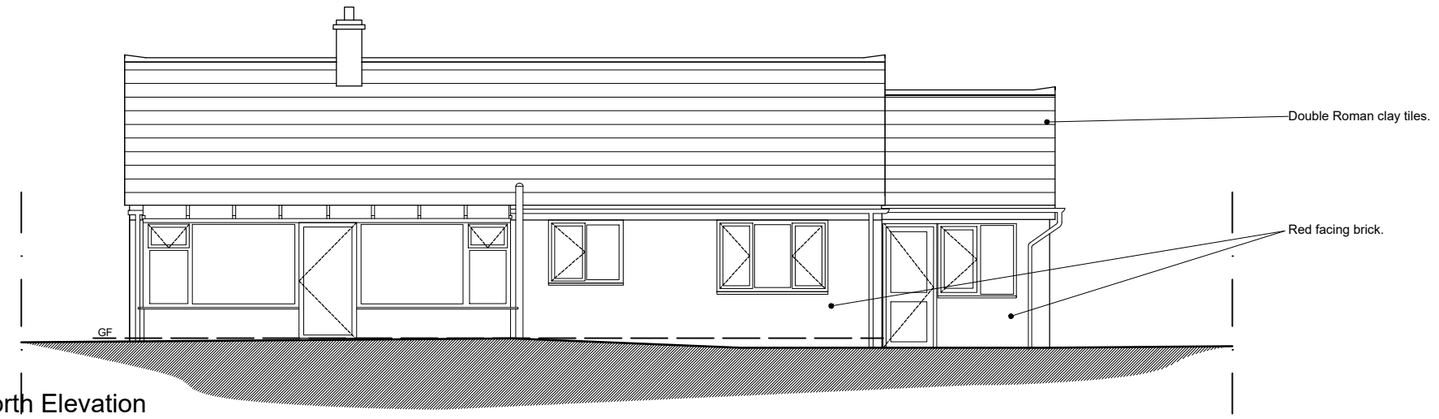

Existing North Elevation

1:50 @ A1 (1:100 @ A3)

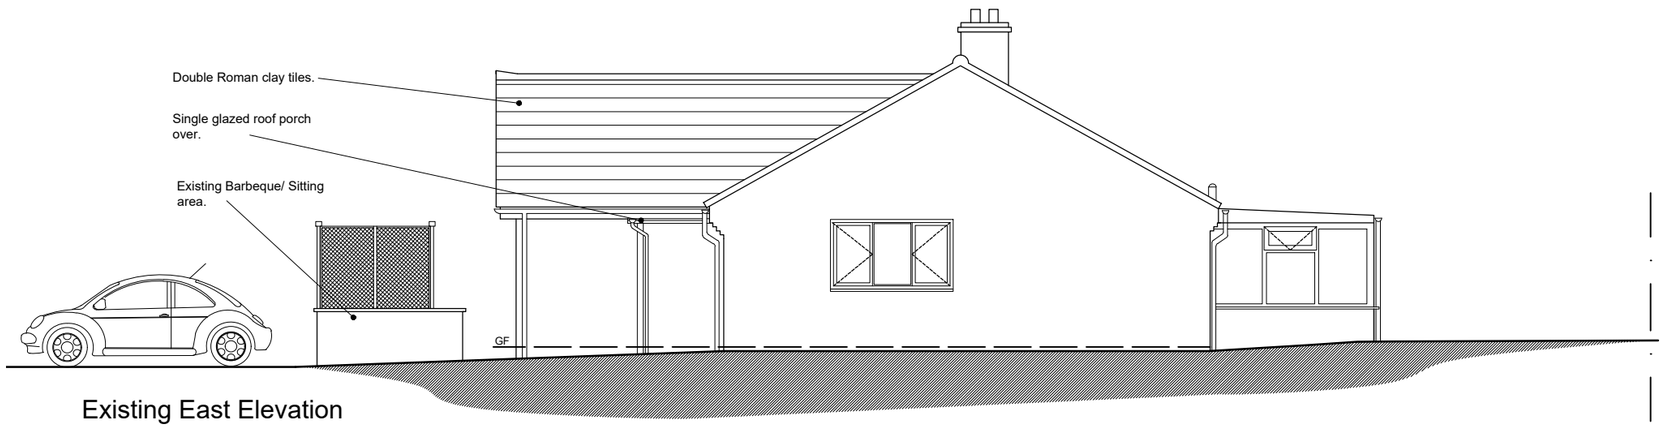

Existing East Elevation

1:50 @ A1 (1:100 @ A3)

NOTES:
This drawing is copyright of the Architects and must not be used without their permission. All dimensions to be checked on site. Discrepancies and omissions to be reported immediately to the Architect.

0 1 2 3 4 5 6m

Scale 1:50 @ A1 - 1:100 @ A3

KEY

WALL BELOW

ABOVE / BELOW

BOUNDARY LINE

SURVEYED ON:
26/05/23

Rev	Revision	Date
-	-	-

relphross partnership architects

The Relph Ross Partnership Ltd.
35a Brown Street, Salisbury,
Wiltshire, SP1 2AS
Email: enquiries@relphross.co.uk
Tel: 01722 410141 Fax: 01722 339846

Title: Existing Survey
Existing North & East Elevations

Project: 7 Church Lane, Amesbury
Wiltshire, SP4 7HA

Client: Mr T & Ms P Mason
Drawing Scale: 1:50 @ A1 (1:100 @ A3)
Drawing Date: May 2023
Drawn By: TS-B Checked By: JR

Drawing Number: 23/3454/SU03