

Not to Scale - Indicative Floor Plan

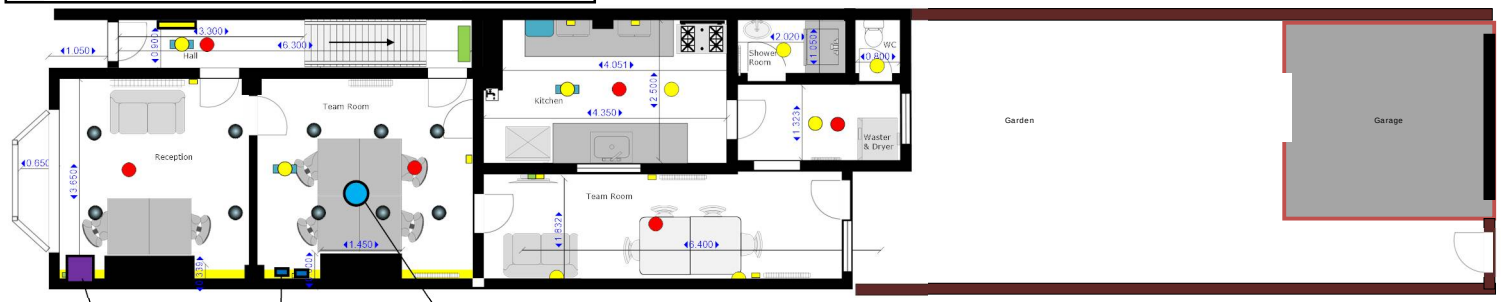

Ground Floor

Incoming primary line and network cabinet and lines running to x 2 double Cat 6 points, x 2 WAP on gf and 2nd f

x 2 double Cat 6 points

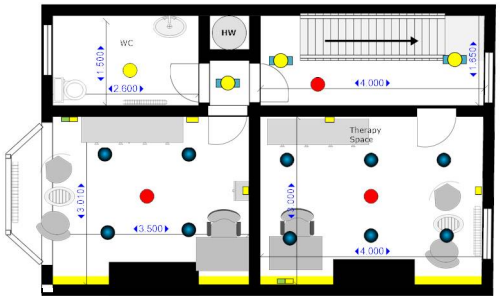

1st Floor

2nd Floor

