A1 PRINT

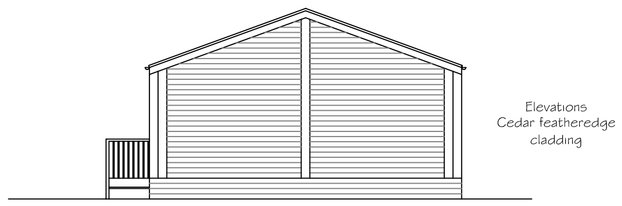

Elevations
Cedar featheredge
cladding

PROPOSED END (WEST) ELEVATION 1:100

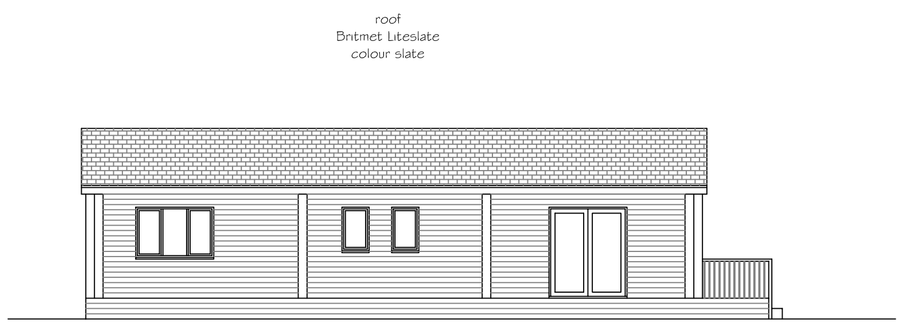

PROPOSED REAR (SOUTH) ELEVATION 1:100



PROPOSED SIDE (EAST) ELEVATION 1:100



PROPOSED FRONT (NORTH) ELEVATION 1:100

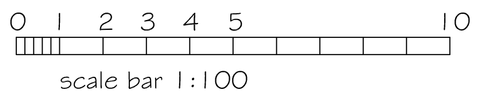

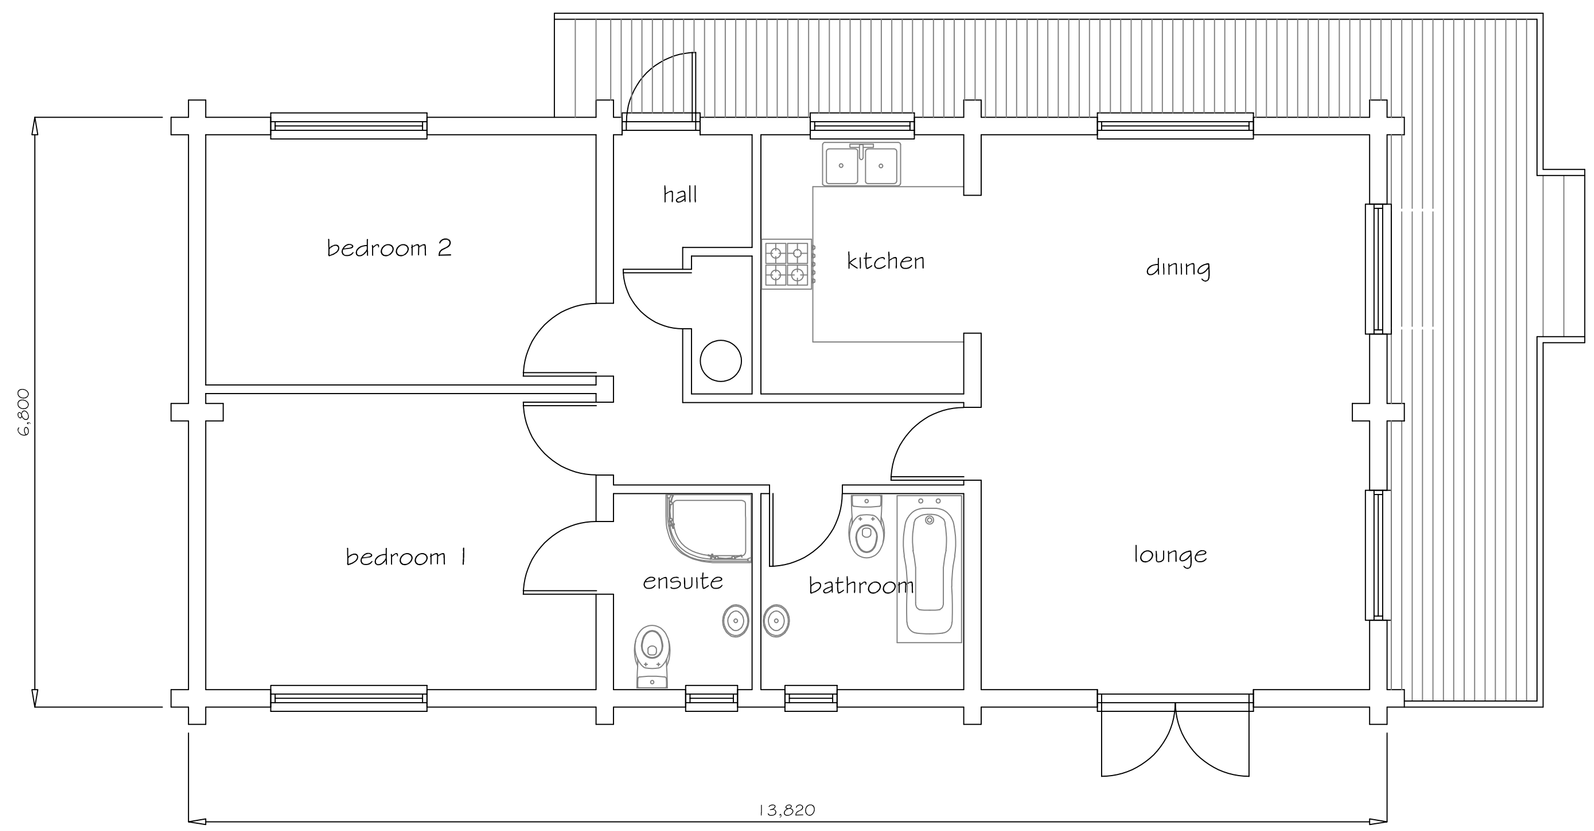

PROPOSED GROUND FLOOR PLAN 1:50

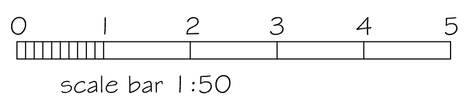



SJF PLANNING
& DESIGN SERVICE
01225 782078 simonnearthebell@gmail.com

PROPOSED	LOG CABIN
CLIENT	MRS L NOAD
LOCATION	98 THE STRAND SEMINGTON TROWBRIDGE BA14 6LL
TITLE	ELEVATIONS & FLOOR PLANS

DRG NO	ISSUE	DATE
2322-1	1	MAY 2023