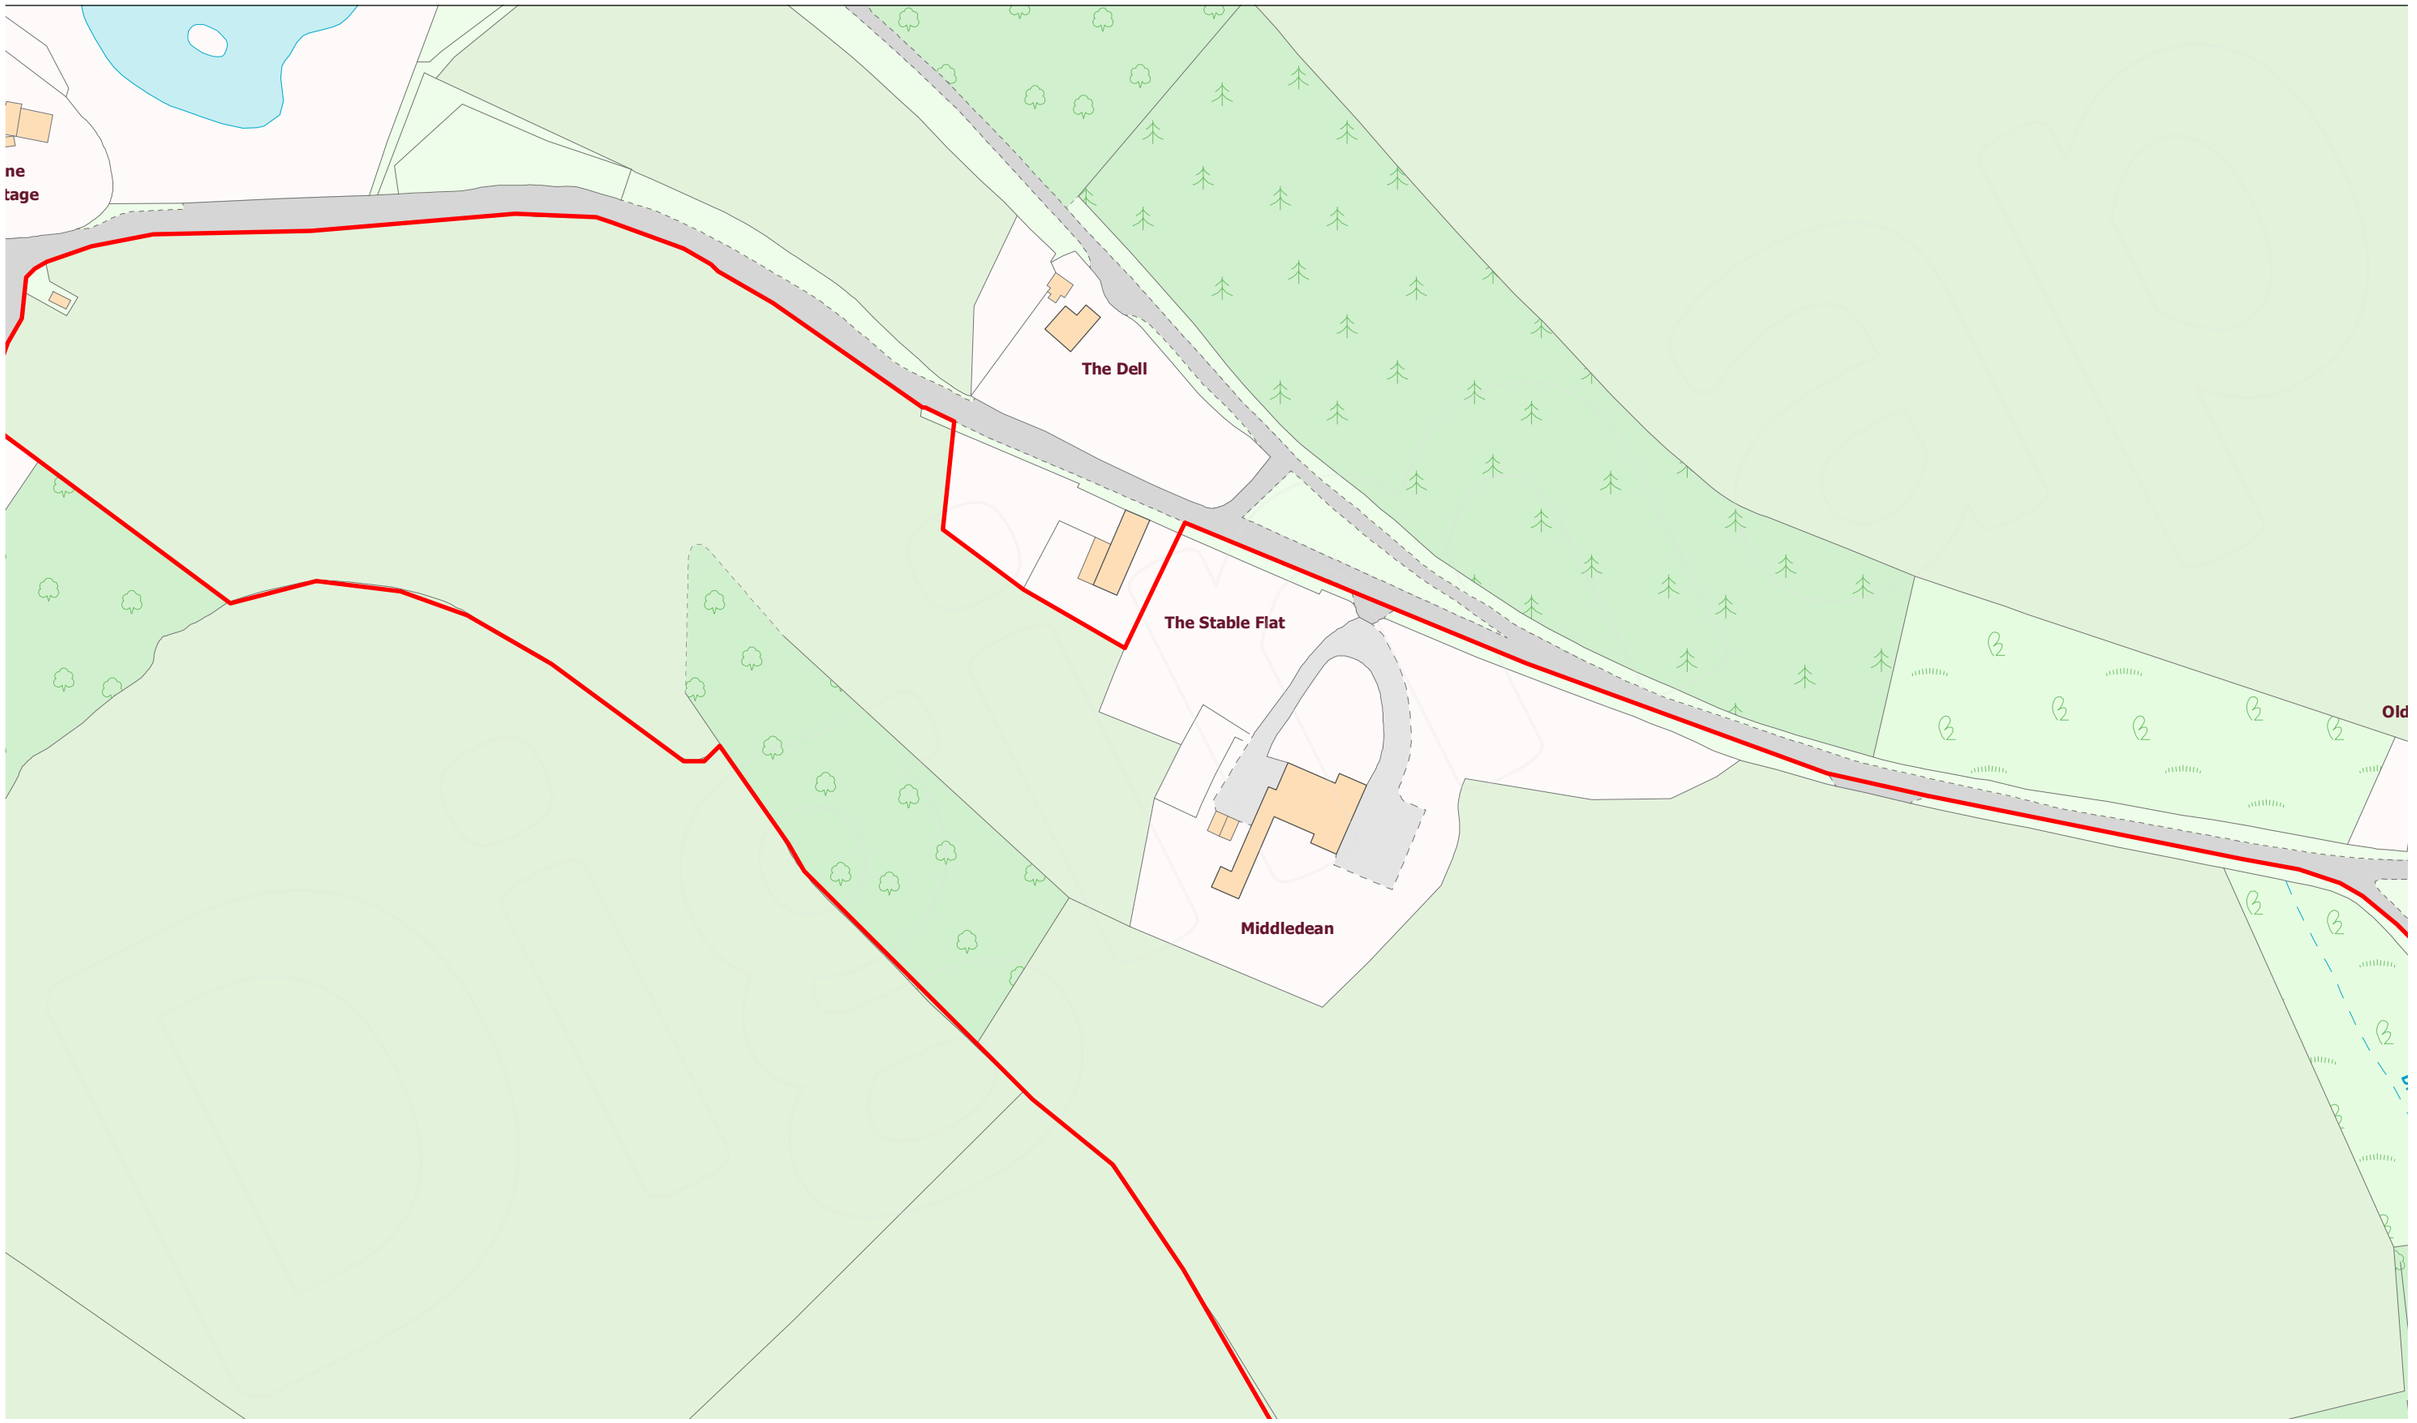

Location Plan

Middledeane Garage
1:1250 scale @ A3
22.12.2020

COMPARELLI ARCHITECT John@comparelli.com comparelli.com 07932 025 040