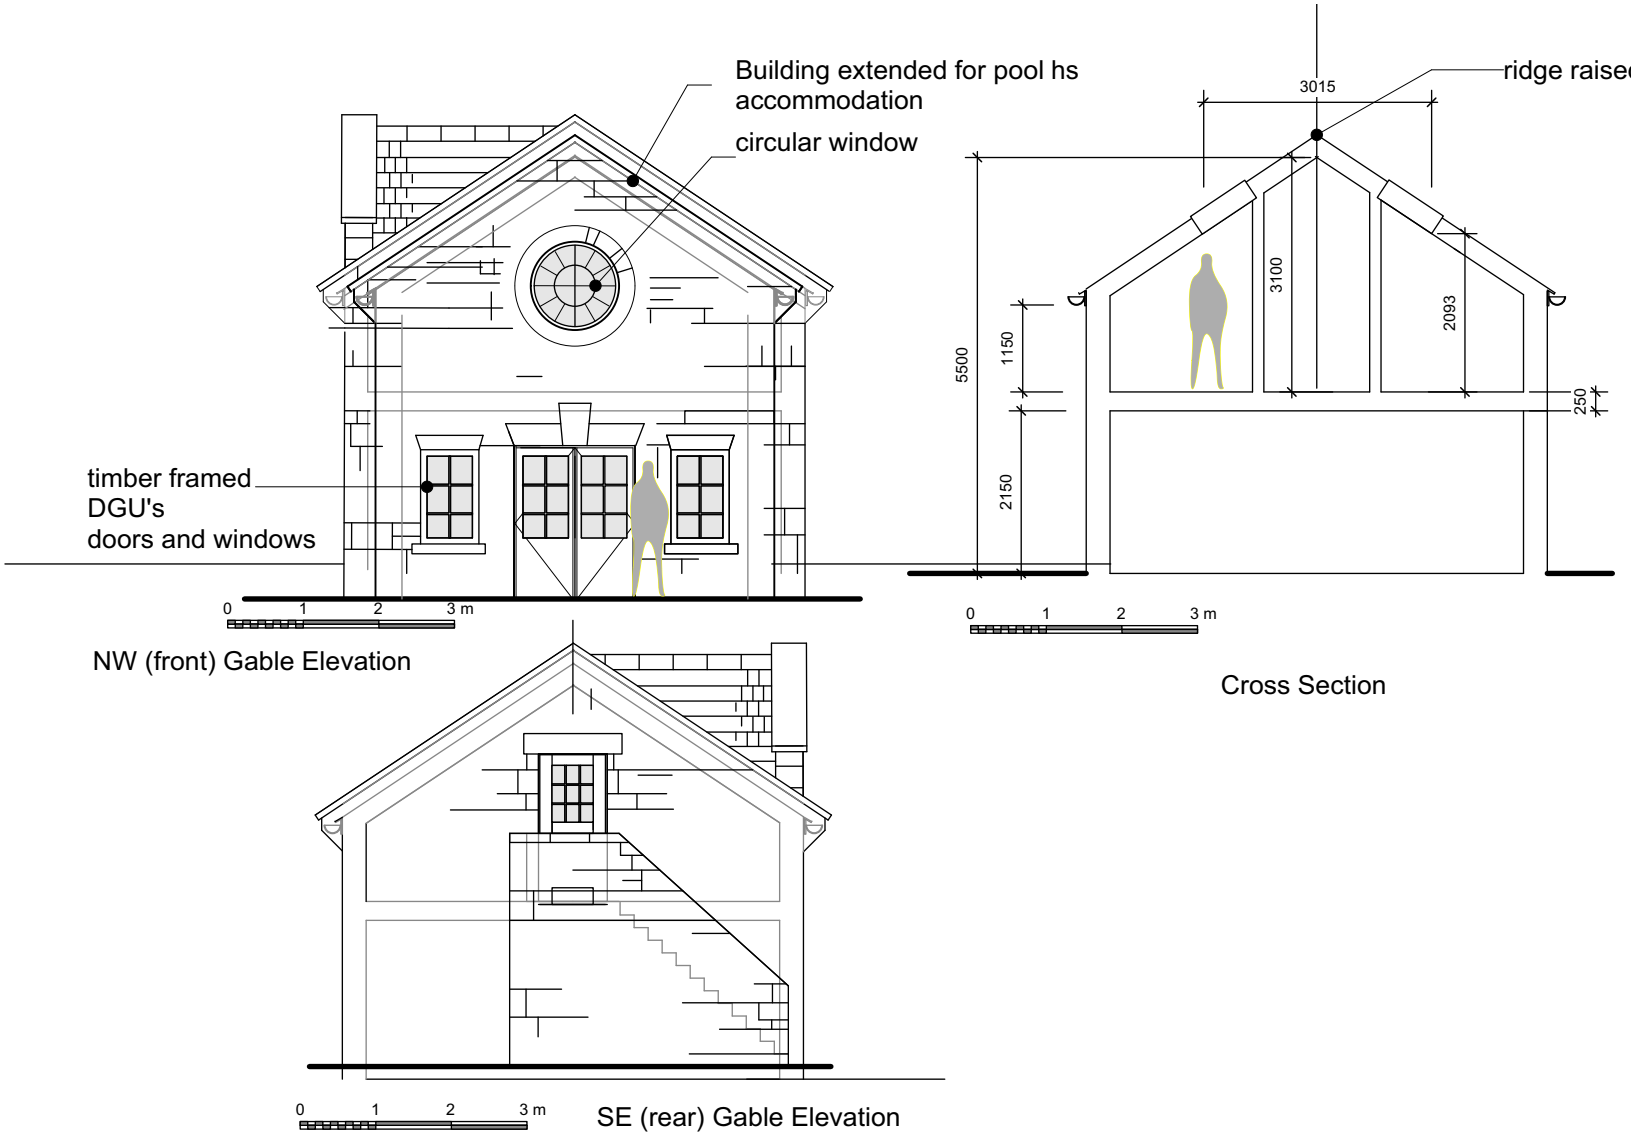

Proposed
Gable Ele's, X Section

Middledeane Garage/pool hs
1:100 scale @ A4
26.06.2023

COMPARELLI ARCHITECT John@comparelli.com comparelli.com 07932 025 040