
1:50 scale correct when printed at A3

0 2 4

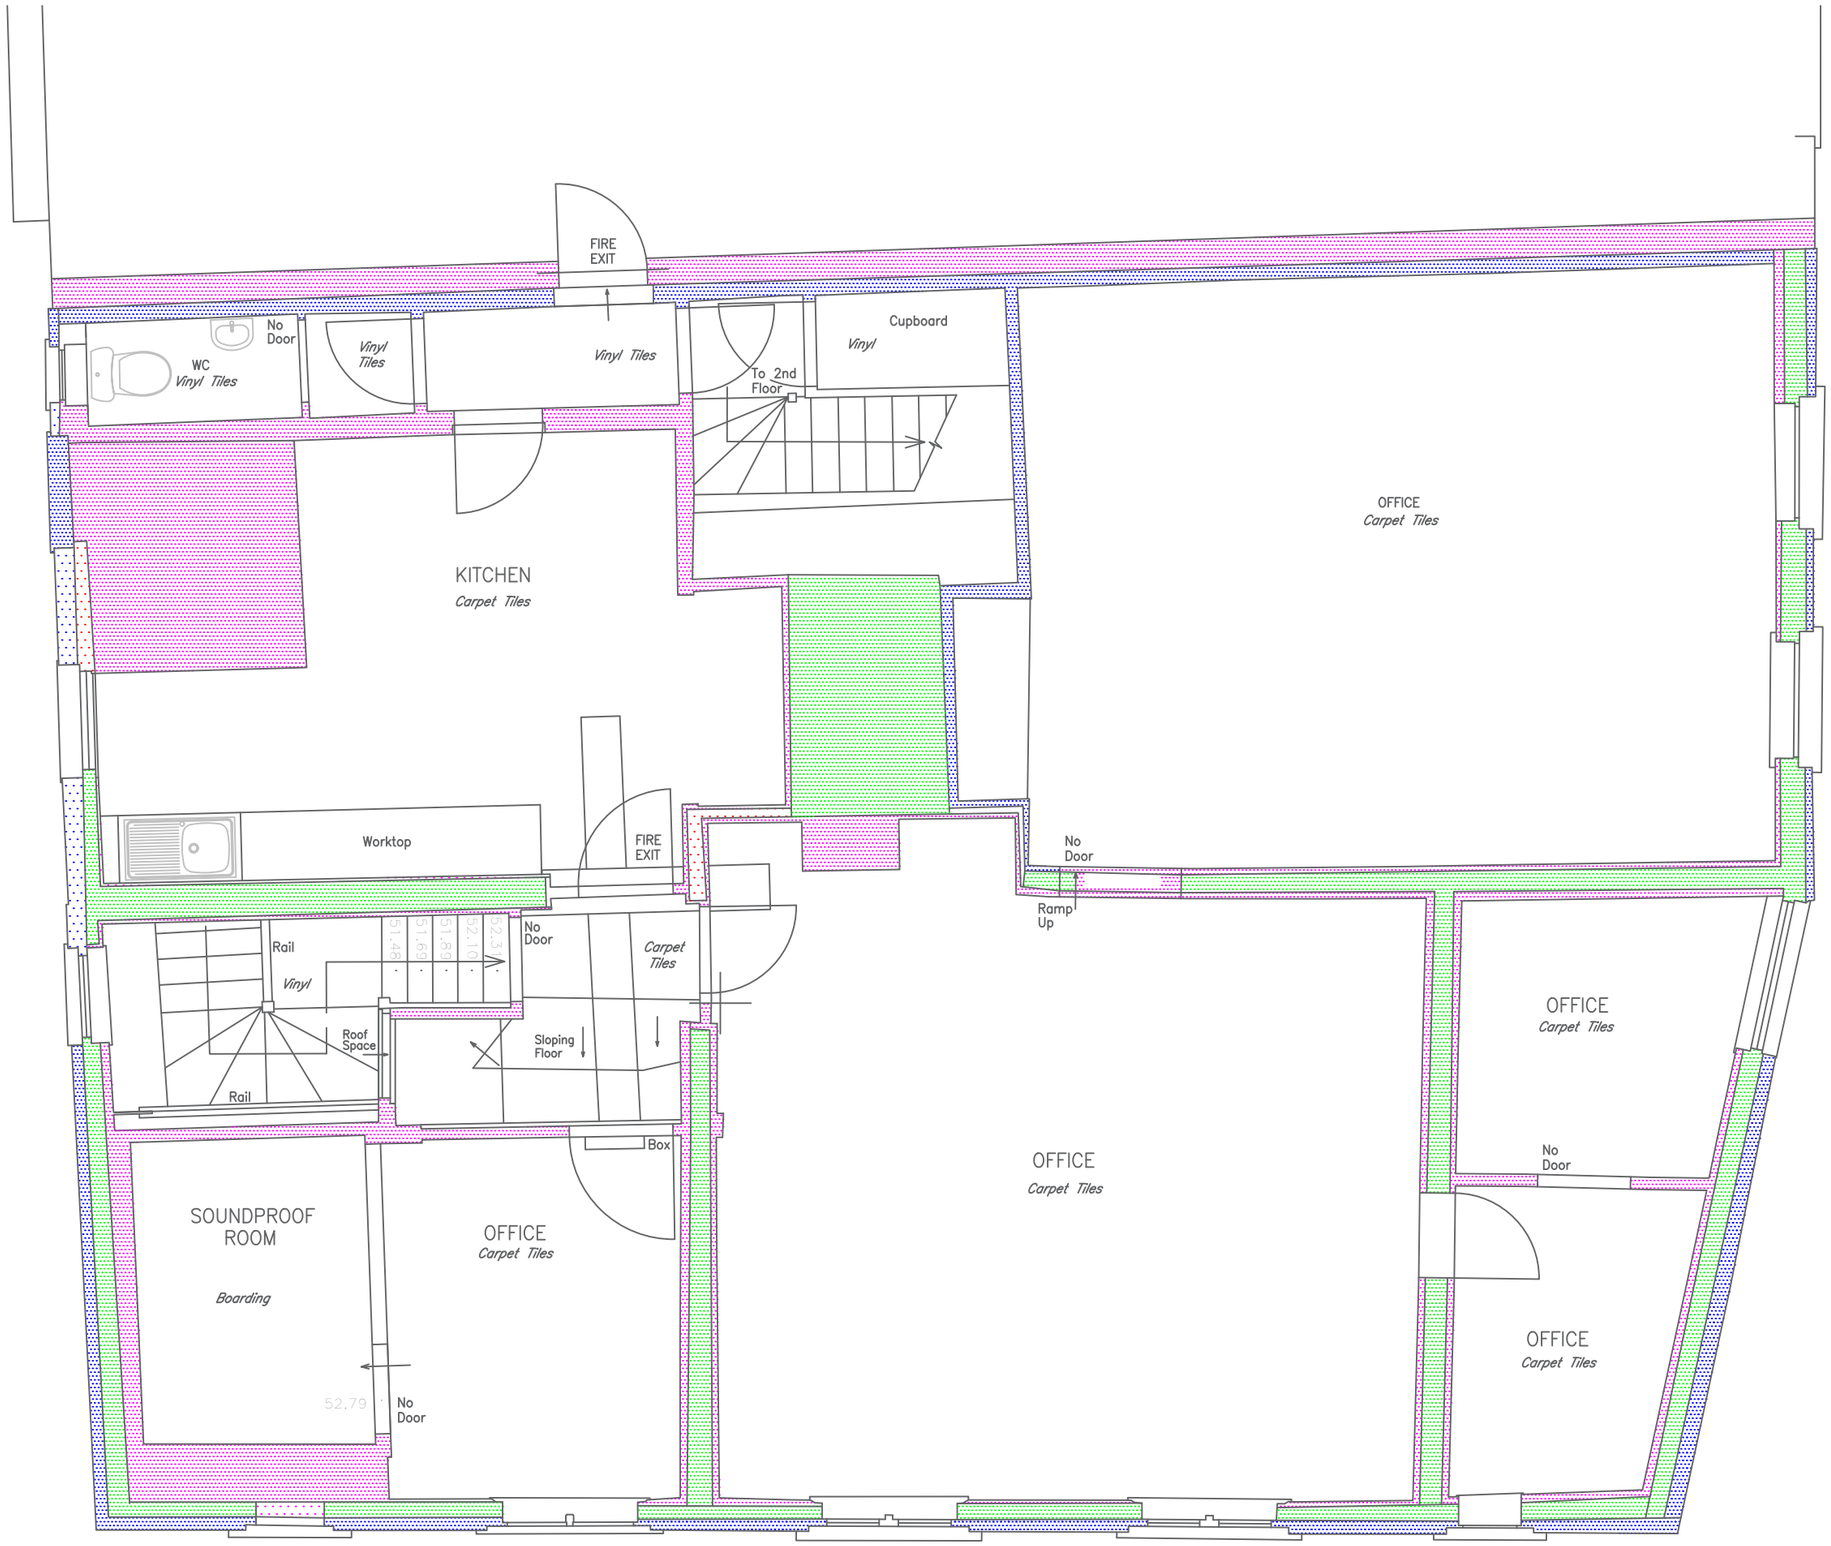

Legend

C17th structure

C18th structure

C19th structure

C20th structure

Gerald Steer
Chartered Architect
BSc B. Arch MSc RIBA

1 Parsonage Close
Stratford-sub-Castle
Salisbury SP1 3LP

t: 01722 331559

e: gerry@geraldsteer.com

Rev.	Date	Description
A	08.03.23	Extent of different ages of the structure amended

Do not scale from drawings, use dimensioned figures only and report any discrepancies to the Architect's office.

All rights described in Chapter IV of the Copyright, Design and Patents Act 1988 have been generally asserted. ©

Title: PROPOSED CONVERSION
15 OATMEAL ROW
SALISBURY SP1

Drawing: Existing First Floor Plan with Structural Ages Annotated

Scale: 1:50 @ A3
Drawn: GS
Date: Jan 23

Drawing No.: 1277.P.07

Revision: A