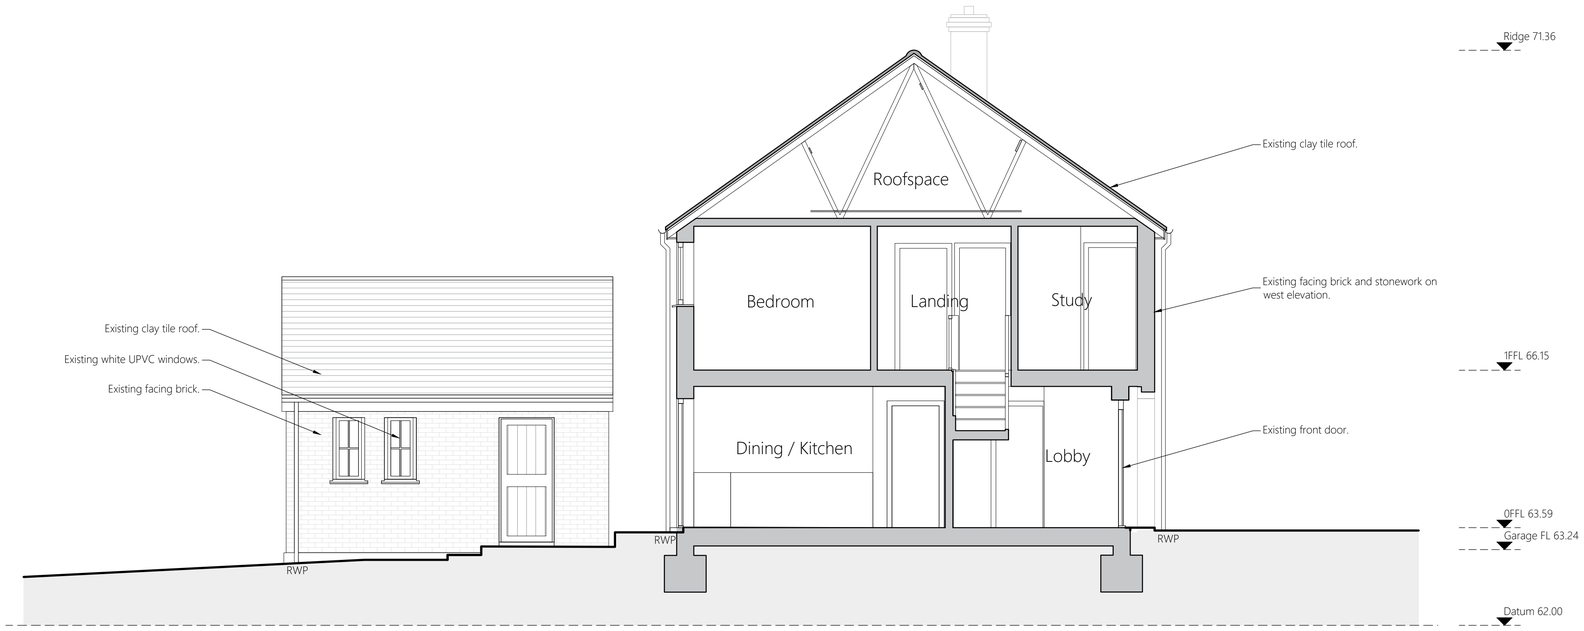

1 / 400 Existing Section

1:50 @ A1



2 / 400 Existing North Elevation

1:50 @ A1

0m 1m 2m 3m 4m 5m

INSPIRE ARCHITECTS
Old Butchers Shop
Heywood House
Heywood
Wiltshire
BA14 6RL
info@inspirearchitects.co.uk
01749605006

GENERAL NOTES

All works proposed shall be conducted in accordance with the related H&S / CDM regulations. Where doubt arises over any aspect of safety, consult the principal designer.

Should any discrepancy be found on this drawing or related project information then the matter must be brought to the attention of Inspire Architects for resolution as soon as possible.

Do not scale from this drawing unless for planning purposes. All dimensions are in millimetres unless otherwise stated. All information and layouts detailed on this drawing are subject to site dimension checks. This drawing may be based on a measured survey or Ordnance Survey information.

All Inspire Architects documents are the property and copyright of Sophem Limited and are not to be used for any purpose without prior written agreement.

Legend

Existing Construction

Revision	Drawn	Checked	Date
P2	CH	-	15.02.2023
P1	EC	CH	22.12.2022

INSPIRE Architects

PROJECT NAME
9 Peppercorn Orchard Extension

CLIENT
Carmen Crutchfield

SHEET NAME
Existing Section and North Elevation

STATUS
Preliminary

SHEET SIZE
A1

SCALE
1:50@A1

PROJECT NUMBER
2207.01

DRAWING NUMBER
400