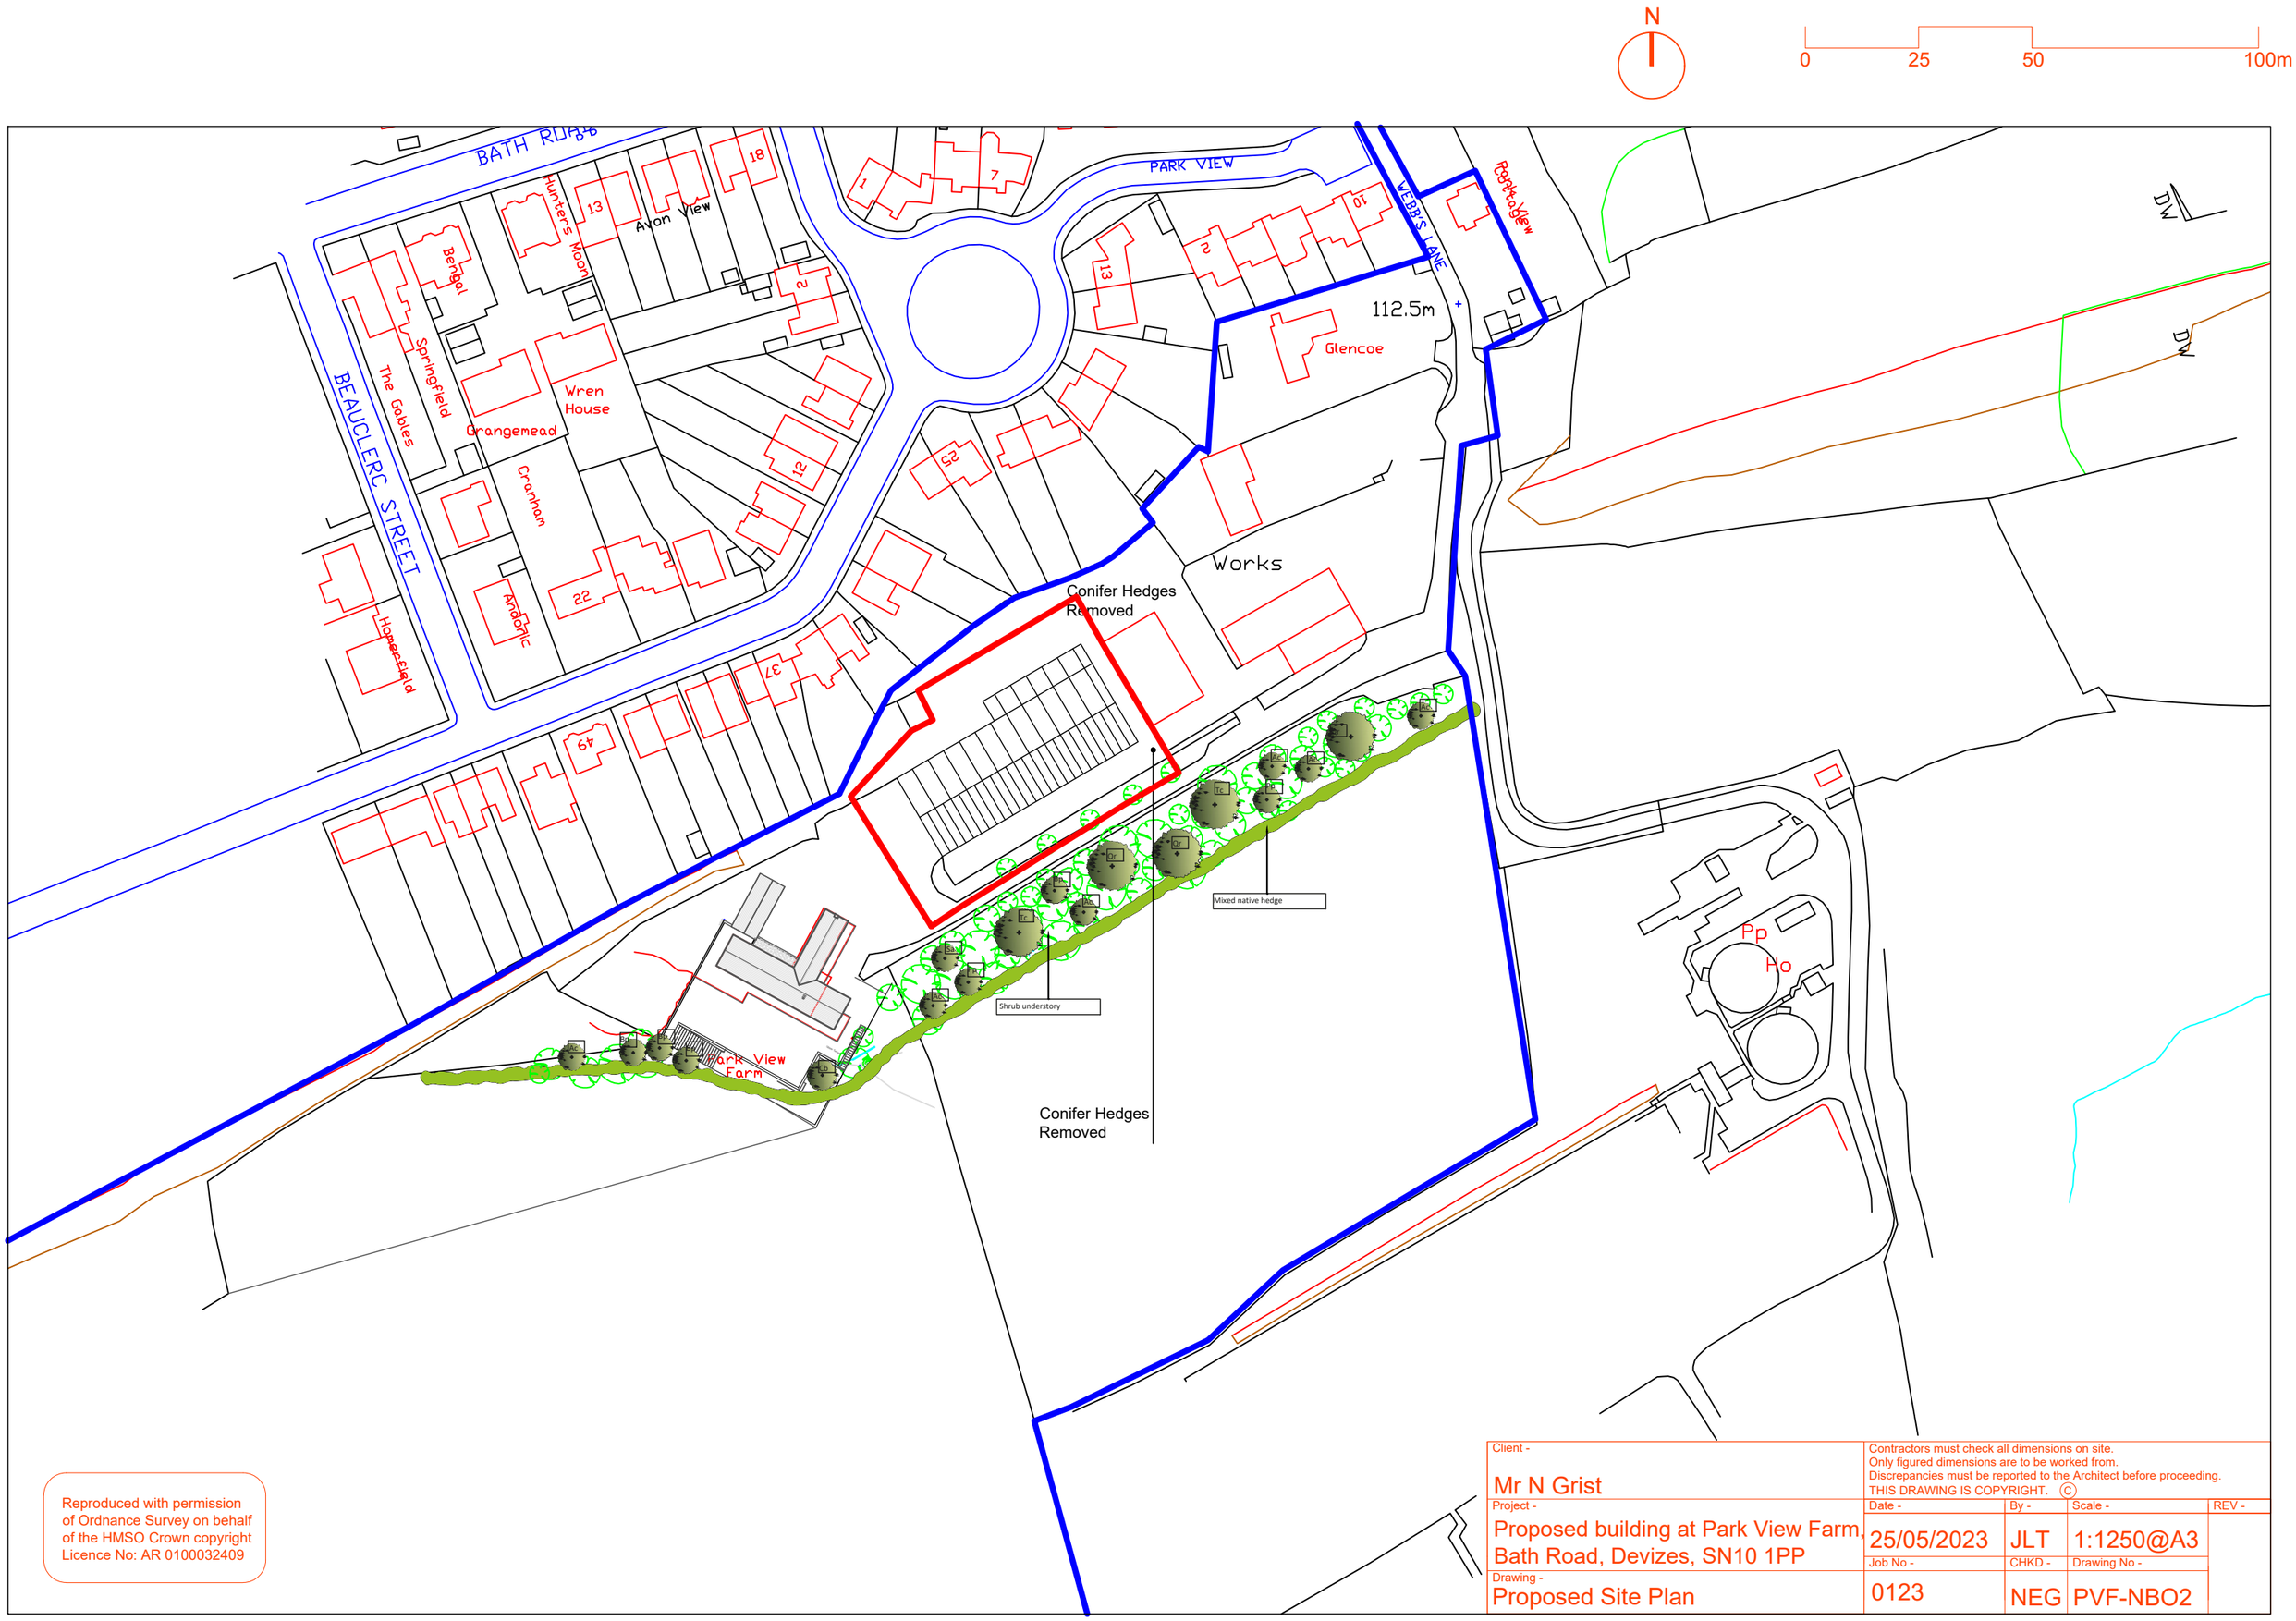

Reproduced with permission of Ordnance Survey on behalf of the HMSO Crown copyright Licence No: AR 0100032409

Client - Mr N Grist	Contractors must check all dimensions on site. Only figured dimensions are to be worked from. Discrepancies must be reported to the Architect before proceeding. THIS DRAWING IS COPYRIGHT. ©			
Project - Proposed building at Park View Farm, Bath Road, Devizes, SN10 1PP	Date - 25/05/2023	By - JLT	Scale - 1:1250@A3	REV -
Drawing - Proposed Site Plan	Job No - 0123	CHKD - NEG	Drawing No - PVF-NBO2	