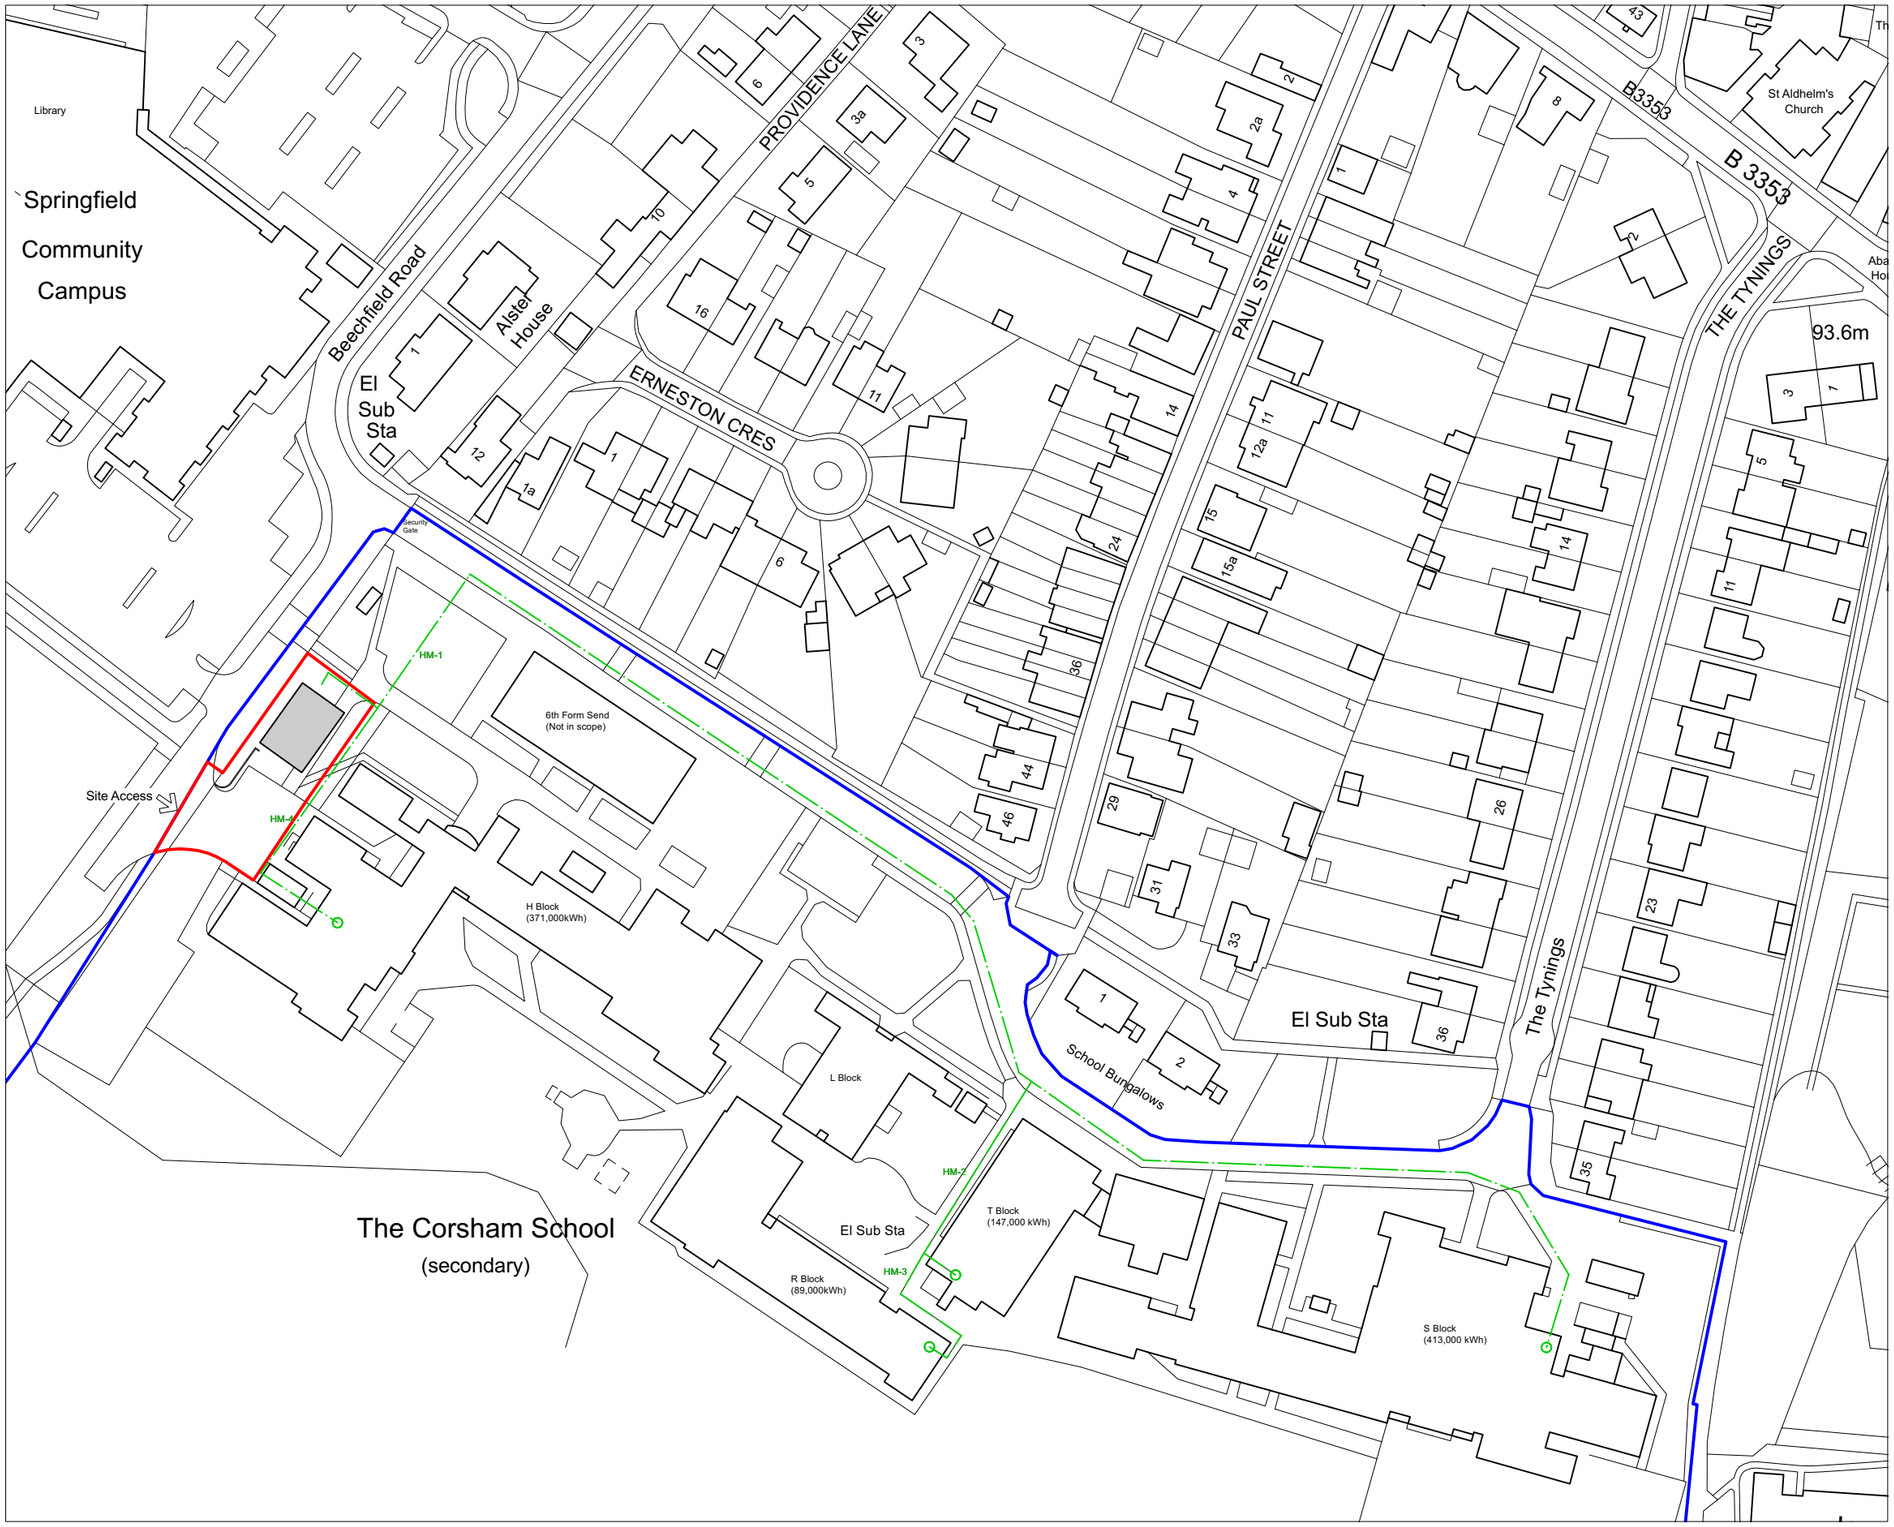

Crown copyright and database rights 2023 OS 100054135. Supplied by copla ltd trading as UKPlanningMaps.com a licensed Ordnance Survey partner (OS 100054135).
Data licence expires 02 June 2024. Unique plan reference: v2c//957819/1291785

0m 20m 40m 60m 80m 100m

N

EMMETT RUSSELL
architects
1 St Andrews Road
Montpelier
BRISTOL BS6 5EH
Tel: 0117 907 0492
www.emmettrussell.co.uk

Revision

Notes

Key

Heat network
Site Boundary
Ownership boundary

Project
New Biomass Heating Shed
The Corsham School

Title
Site Location Plan

Date	Scale
June 2023	1:1250 @ A3

Drawing number
290 LOC 01

Status	Revision
INFORMATION	**A**