The Corsham School: Scheme Overview (A3)- Base Plan

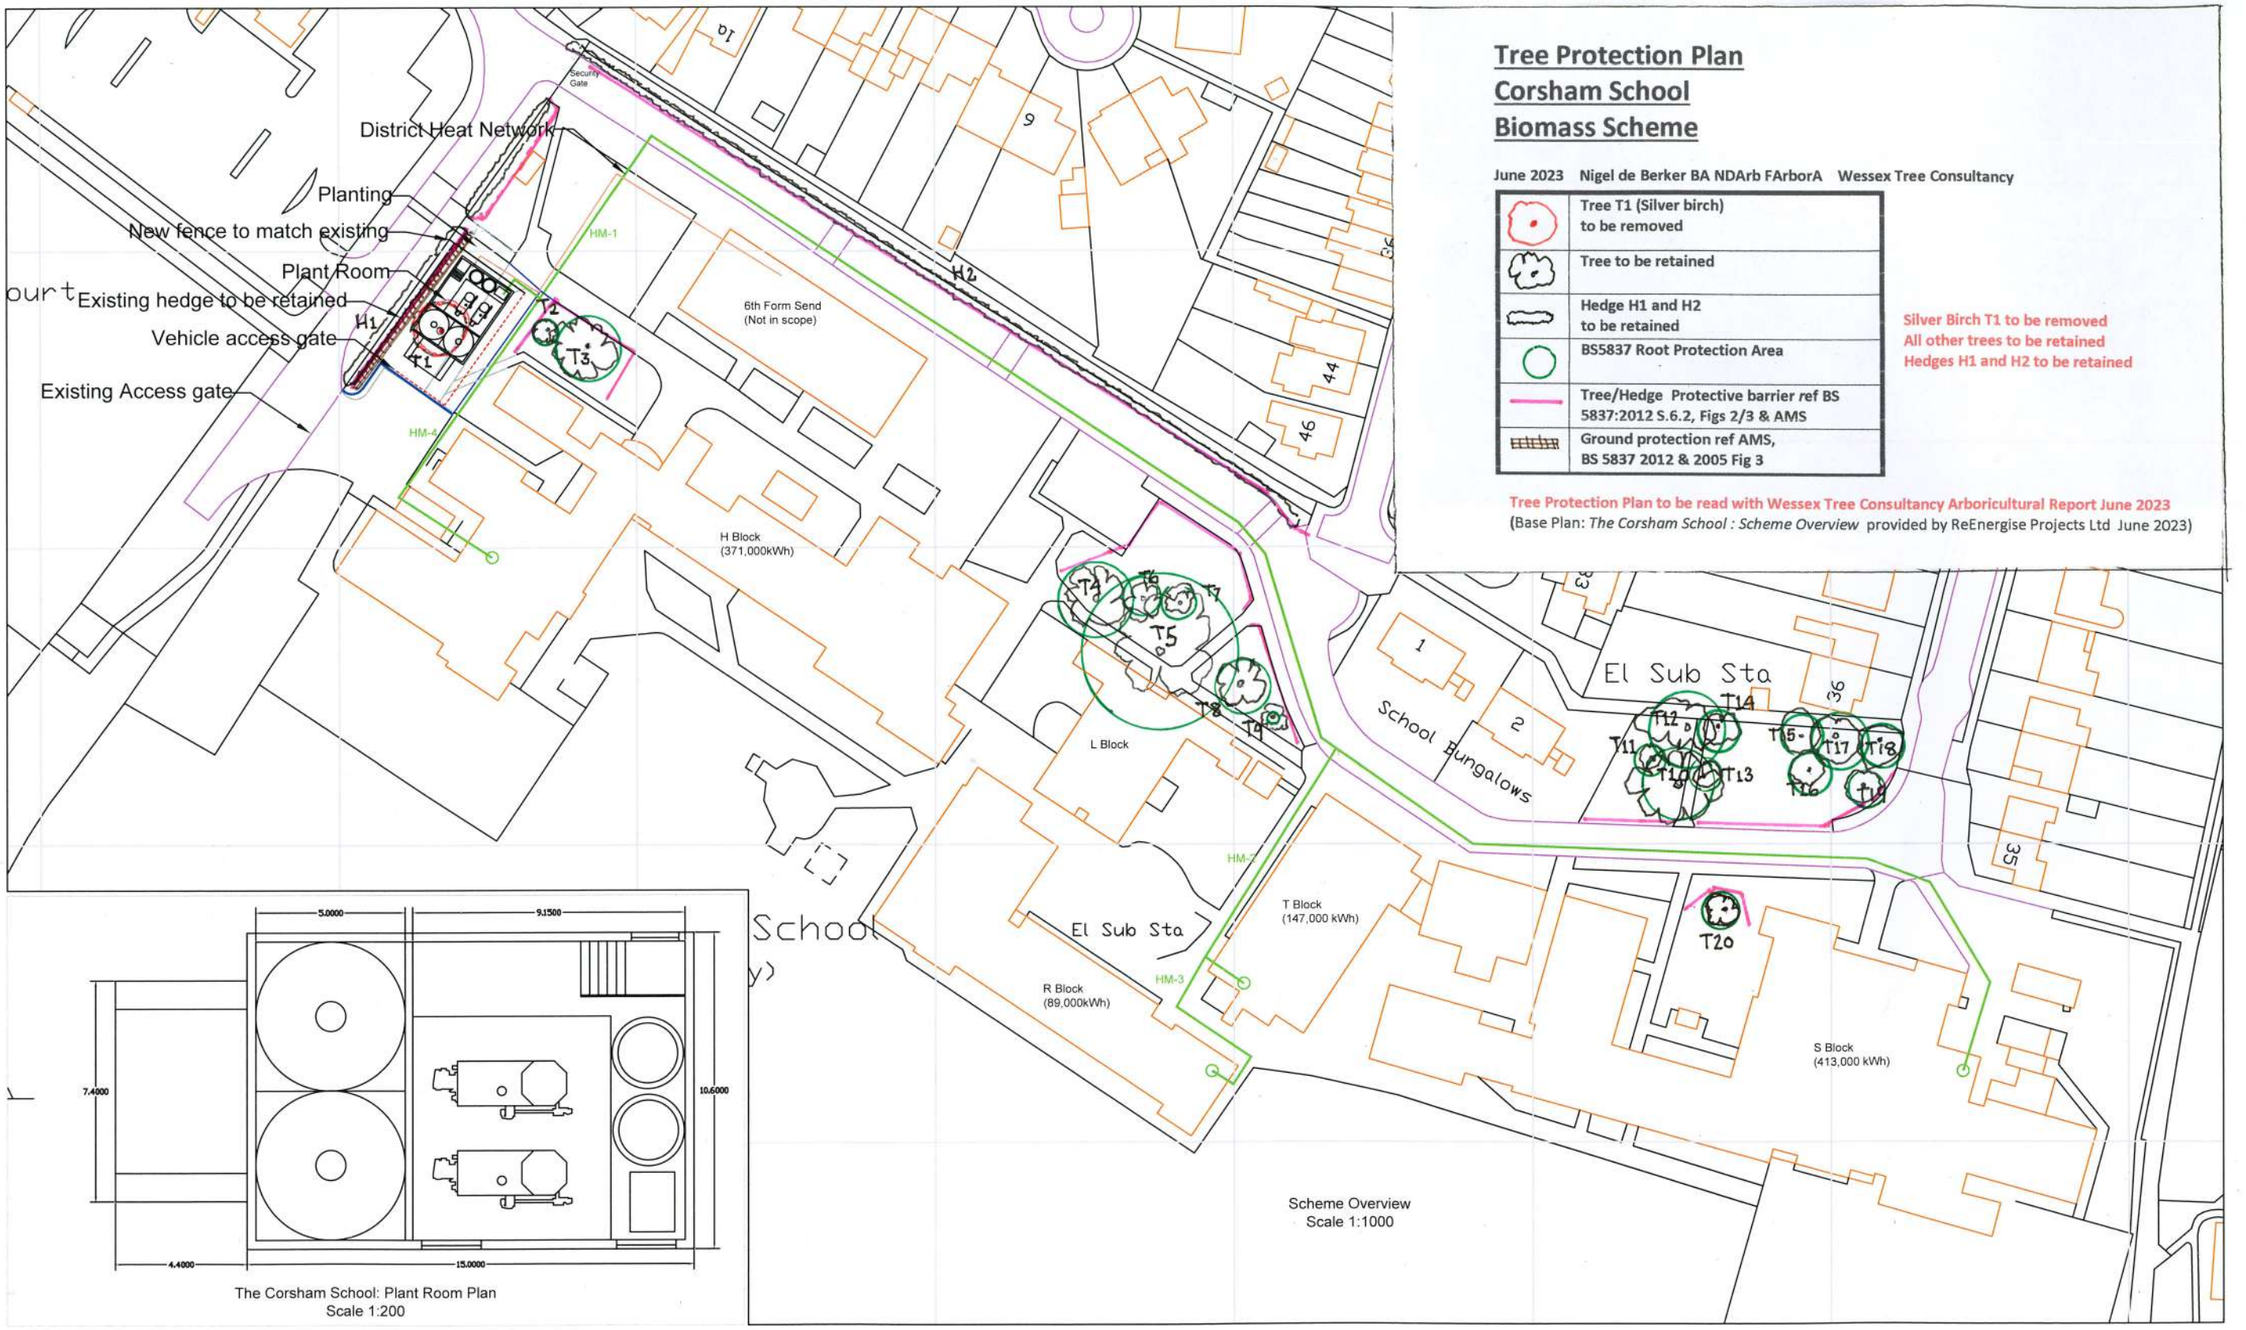

The Corsham School: Plant Room Plan
Scale 1:200

Notes:

1. Plant room is located on the west of the site and will require removal of 1 tree and 1 bush. Replanting scheme shall replace with suitable trees and shrubs.
2. Plant room fuel store is accessed via the access gate as shown from Beechfield Road. Existing biomass boilers located in adjacent Springfield Community Campus uses this road for fuel deliveries to their existing biomass plant.
3. Heat mains buried at circa 1m depth to run under the school road and route selected to avoid existing trees. This provides heating from the new external plant room to H Block, L Block, R Block, T Block and S Block