DO NOT SCALE FROM THIS DRAWING ALL DIMENSIONS TO BE CHECKED ON SITE PRIOR TO COMMENCEMENT. ANY DISCREPANCIES TO BE REPORTED IMMEDIATELY TO THE ARCHITECT.

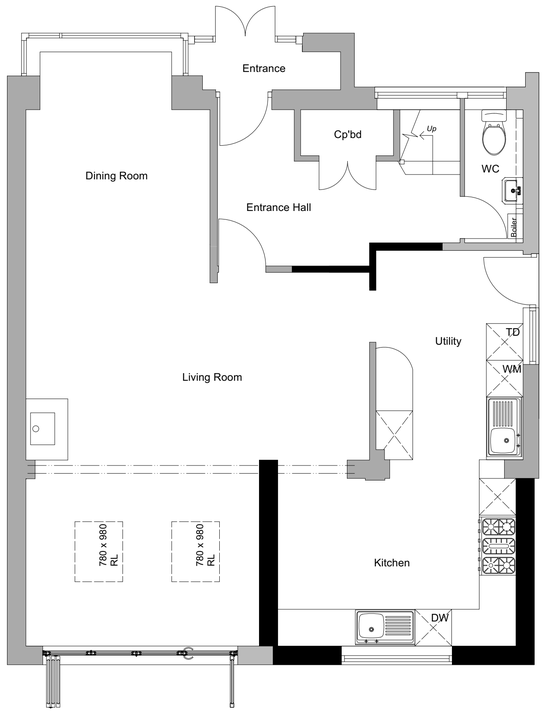

PLN 01 Proposed Ground Floor Plan
1:50

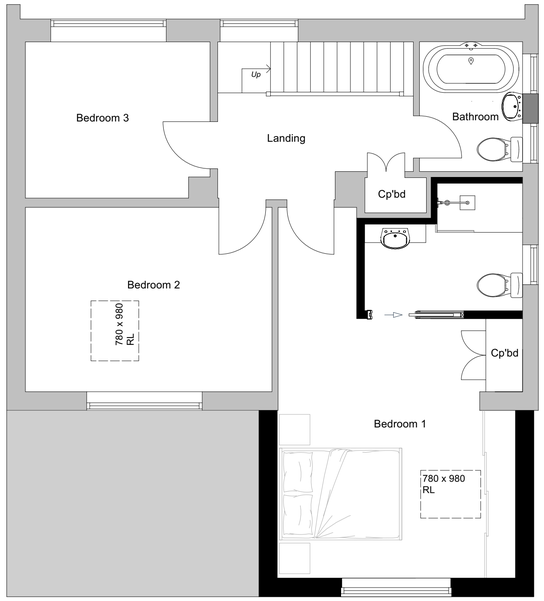

PLN 02 Proposed First Floor Plan
1:50

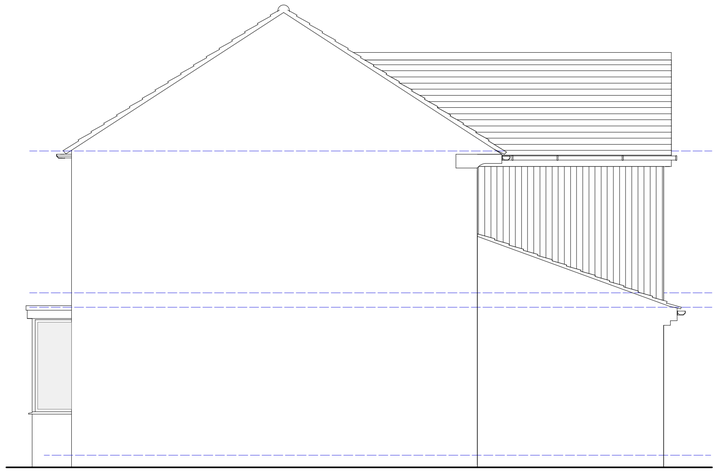

ELE 04 Proposed North Elevation
1:50



ELE 01 Proposed West Elevation
1:50

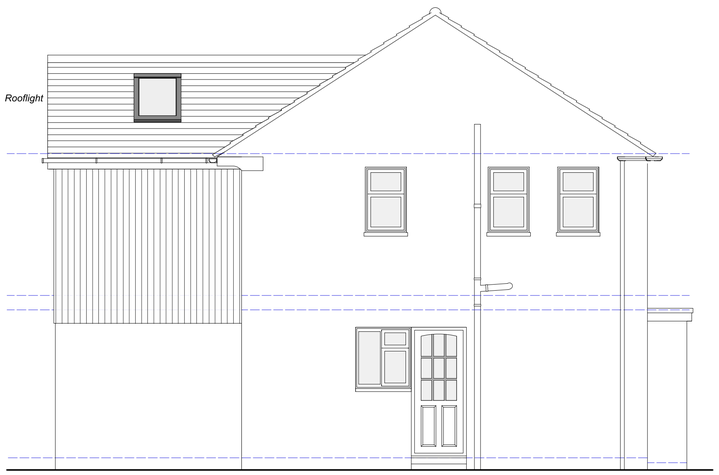

ELE 02 Proposed South Elevation
1:50



ELE 03 Proposed East Elevation
1:50

PAUL STEVENS ARCHITECTURE LTD
Unit 3 Boathouse Meadow Business Park
Cherry Orchard Lane
Salisbury
Wiltshire
SP2 7LD

Tel No: 01722 349384

THIS DRAWING IS COPYRIGHT. IT MUST NOT BE COPIED, USED OR DISCLOSED TO THIRD PARTIES WITHOUT PRIOR PERMISSION.

PROJECT:

44 Montague Rd
Salisbury
SP2 8NL

DRAWING:

Proposed
Plans and Elevations

SCALE: 1:50 @ A1

DATE: Apr 2023

DESIGN: ☐ PLANNING: ☒ BLDG REGS: ☐

TENDER: ☐ CONSTRUCTION: ☐

DRAWN: CJM DATE:

CHECKED: DATE:

JOB No: 1038

DWG No: 02 REV: C

CURRENT: ☐

SUPERSEDED: ☐