DO NOT SCALE FROM THIS DRAWING ALL DIMENSIONS TO BE CHECKED ON SITE PRIOR TO COMMENCEMENT. ANY DISCREPANCIES TO BE REPORTED IMMEDIATELY TO THE ARCHITECT.

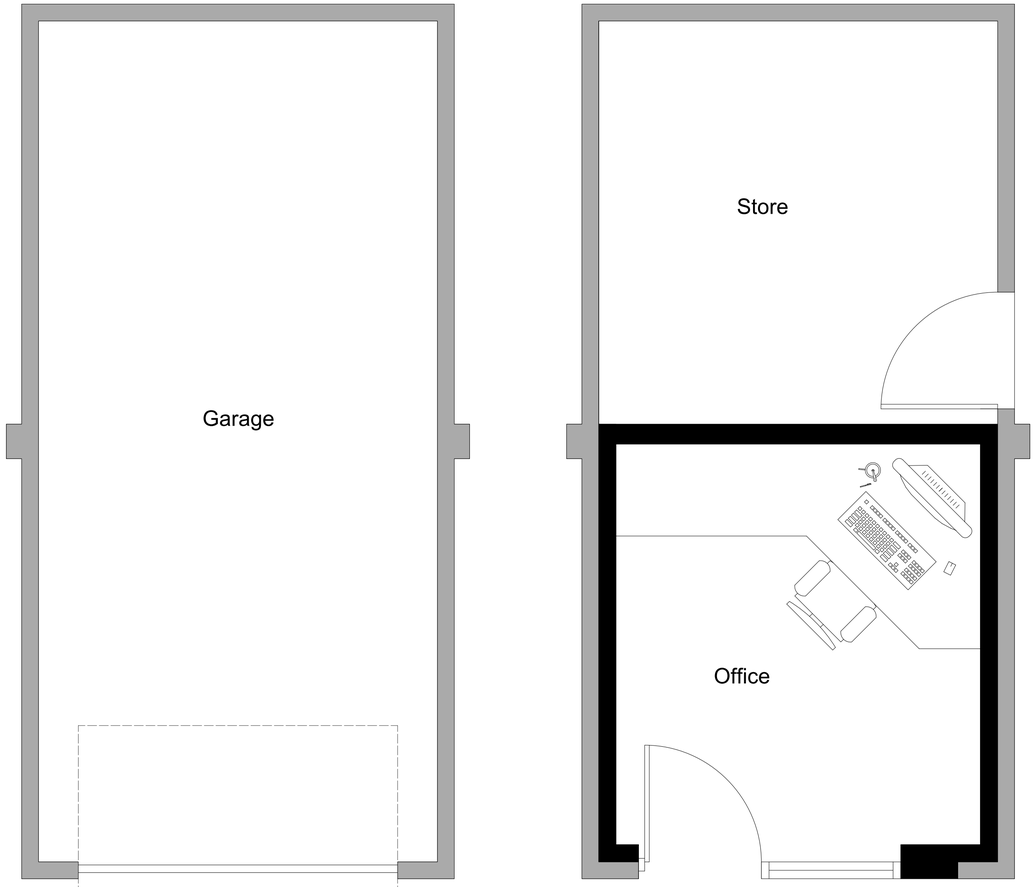

PLN 01 Existing Plan
1:20

PLN 02 Proposed Plan
1:20

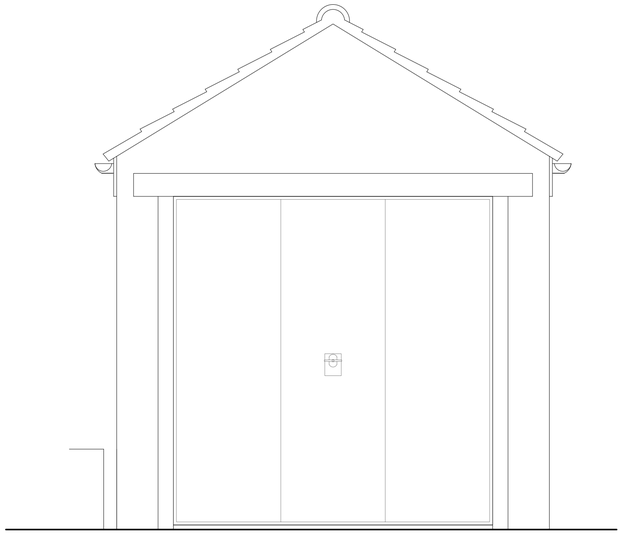

ELE 01 Existing East Elevation
1:20

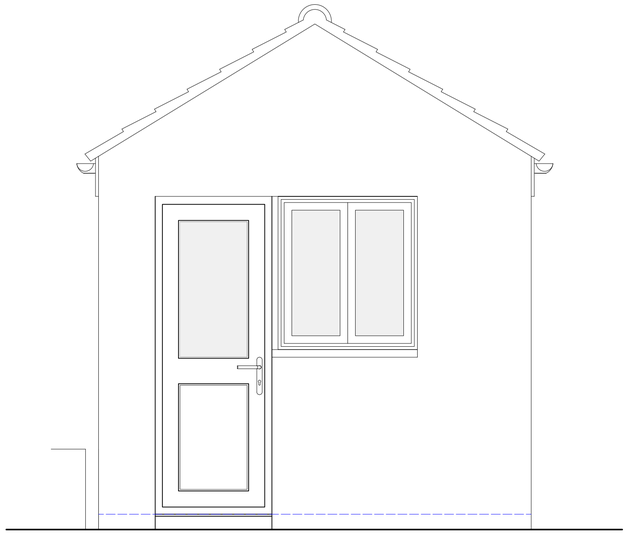

ELE 02 Proposed East Elevation
1:20

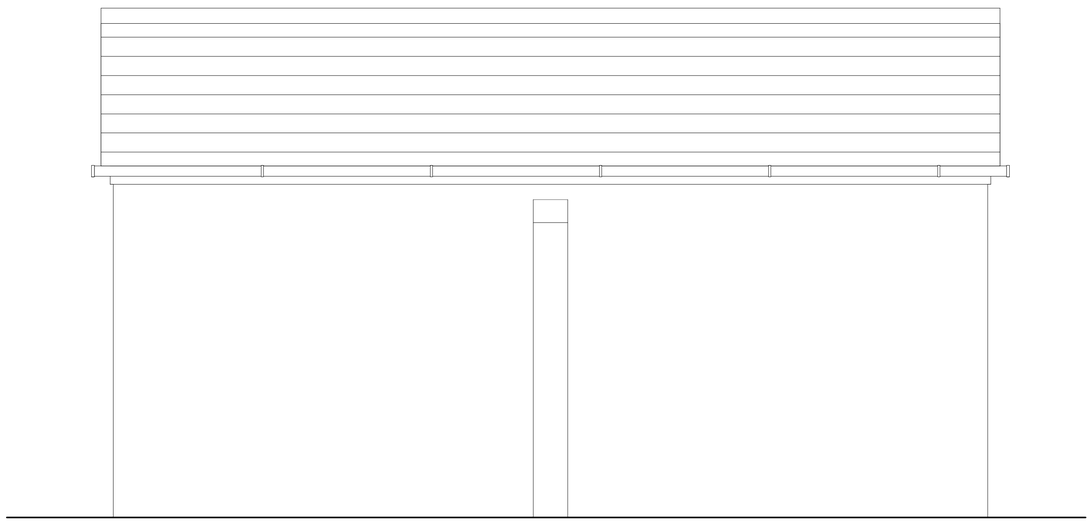

ELE 03 Existing North Elevation
1:20

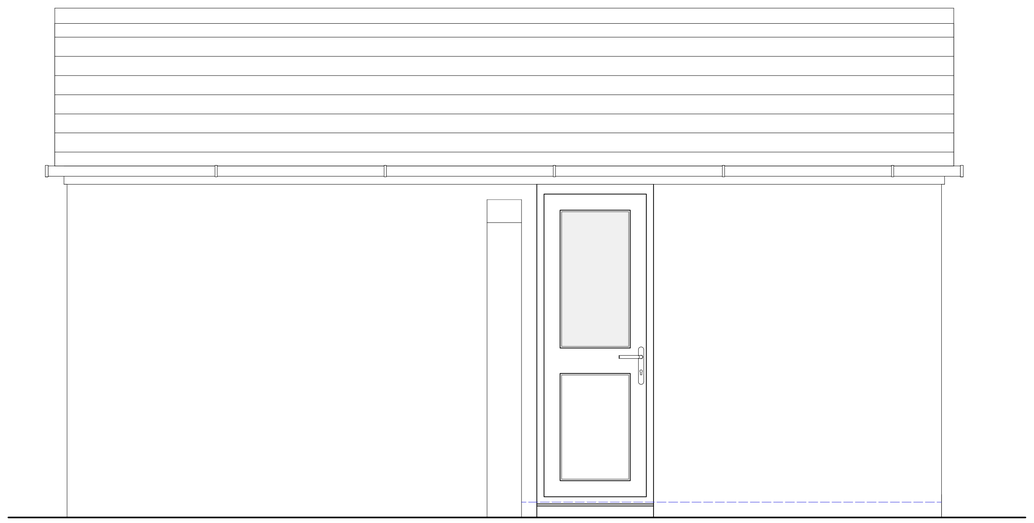

ELE 04 Proposed North Elevation
1:20

0 0.5 1 1.5 2 2.5
Metres 1:20

PAUL STEVENS ARCHITECTURE LTD
Unit 3 Boathouse Meadow Business Park
Cherry Orchard Lane
Salisbury
Wiltshire
SP2 7LD

Tel No: 01722 349384

THIS DRAWING IS COPYRIGHT. IT MUST NOT BE COPIED, USED OR DISCLOSED TO THIRD PARTIES WITHOUT PRIOR PERMISSION.

PROJECT:

44 Montague Rd
Salisbury
SP2 8NL

DRAWING:

Existing
Plans and Elevations

SCALE: 1:50 @ A1
DATE: Jun 2023

DESIGN: ☐ PLANNING: ☒ BLDG REGS: ☐
TENDER: ☐ CONSTRUCTION: ☐
DRAWN: CJM DATE:
CHECKED: DATE:

JOB No: 1038

DWG No: 05 REV: A

CURRENT: ☐
SUPERSEDED: ☐